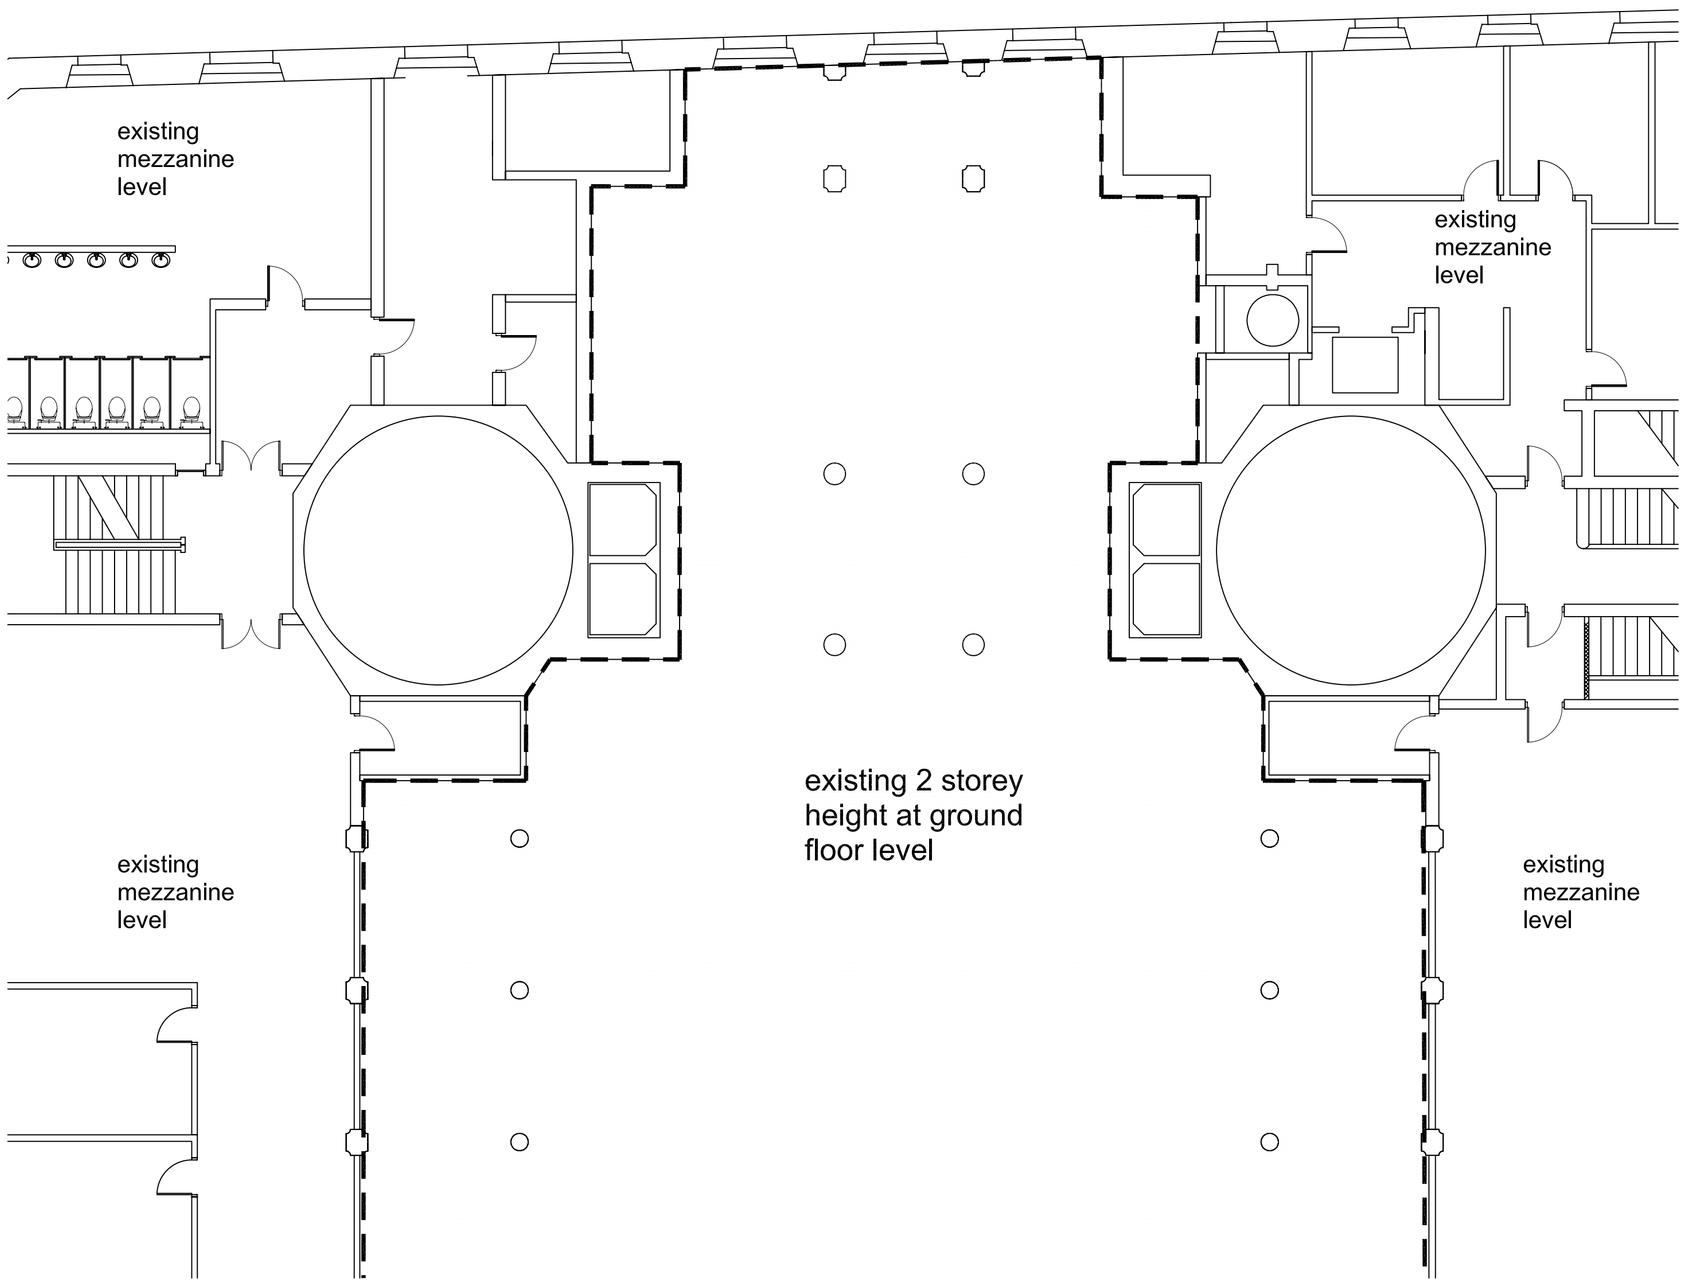

Existing part mezzanine floor plan 1:100

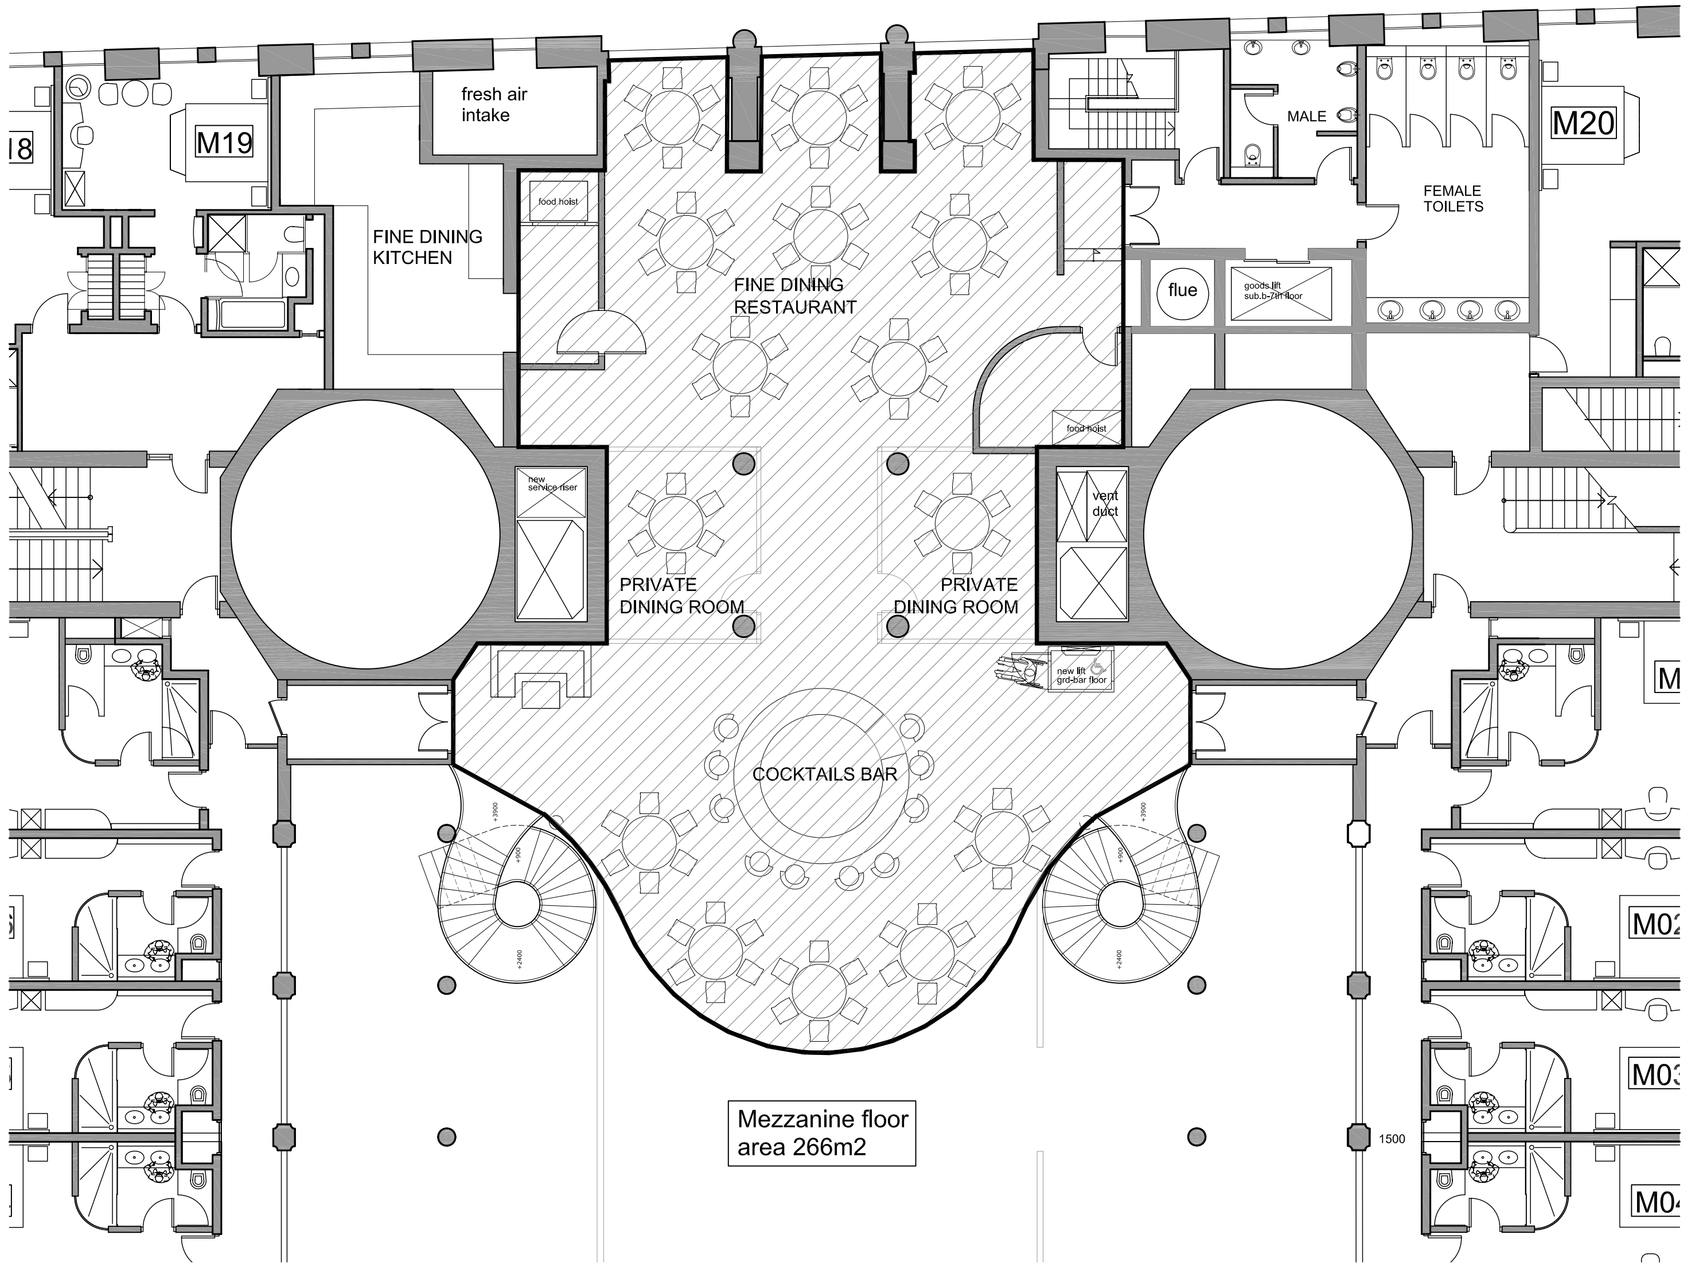

Proposed new mezzanine area 1:100

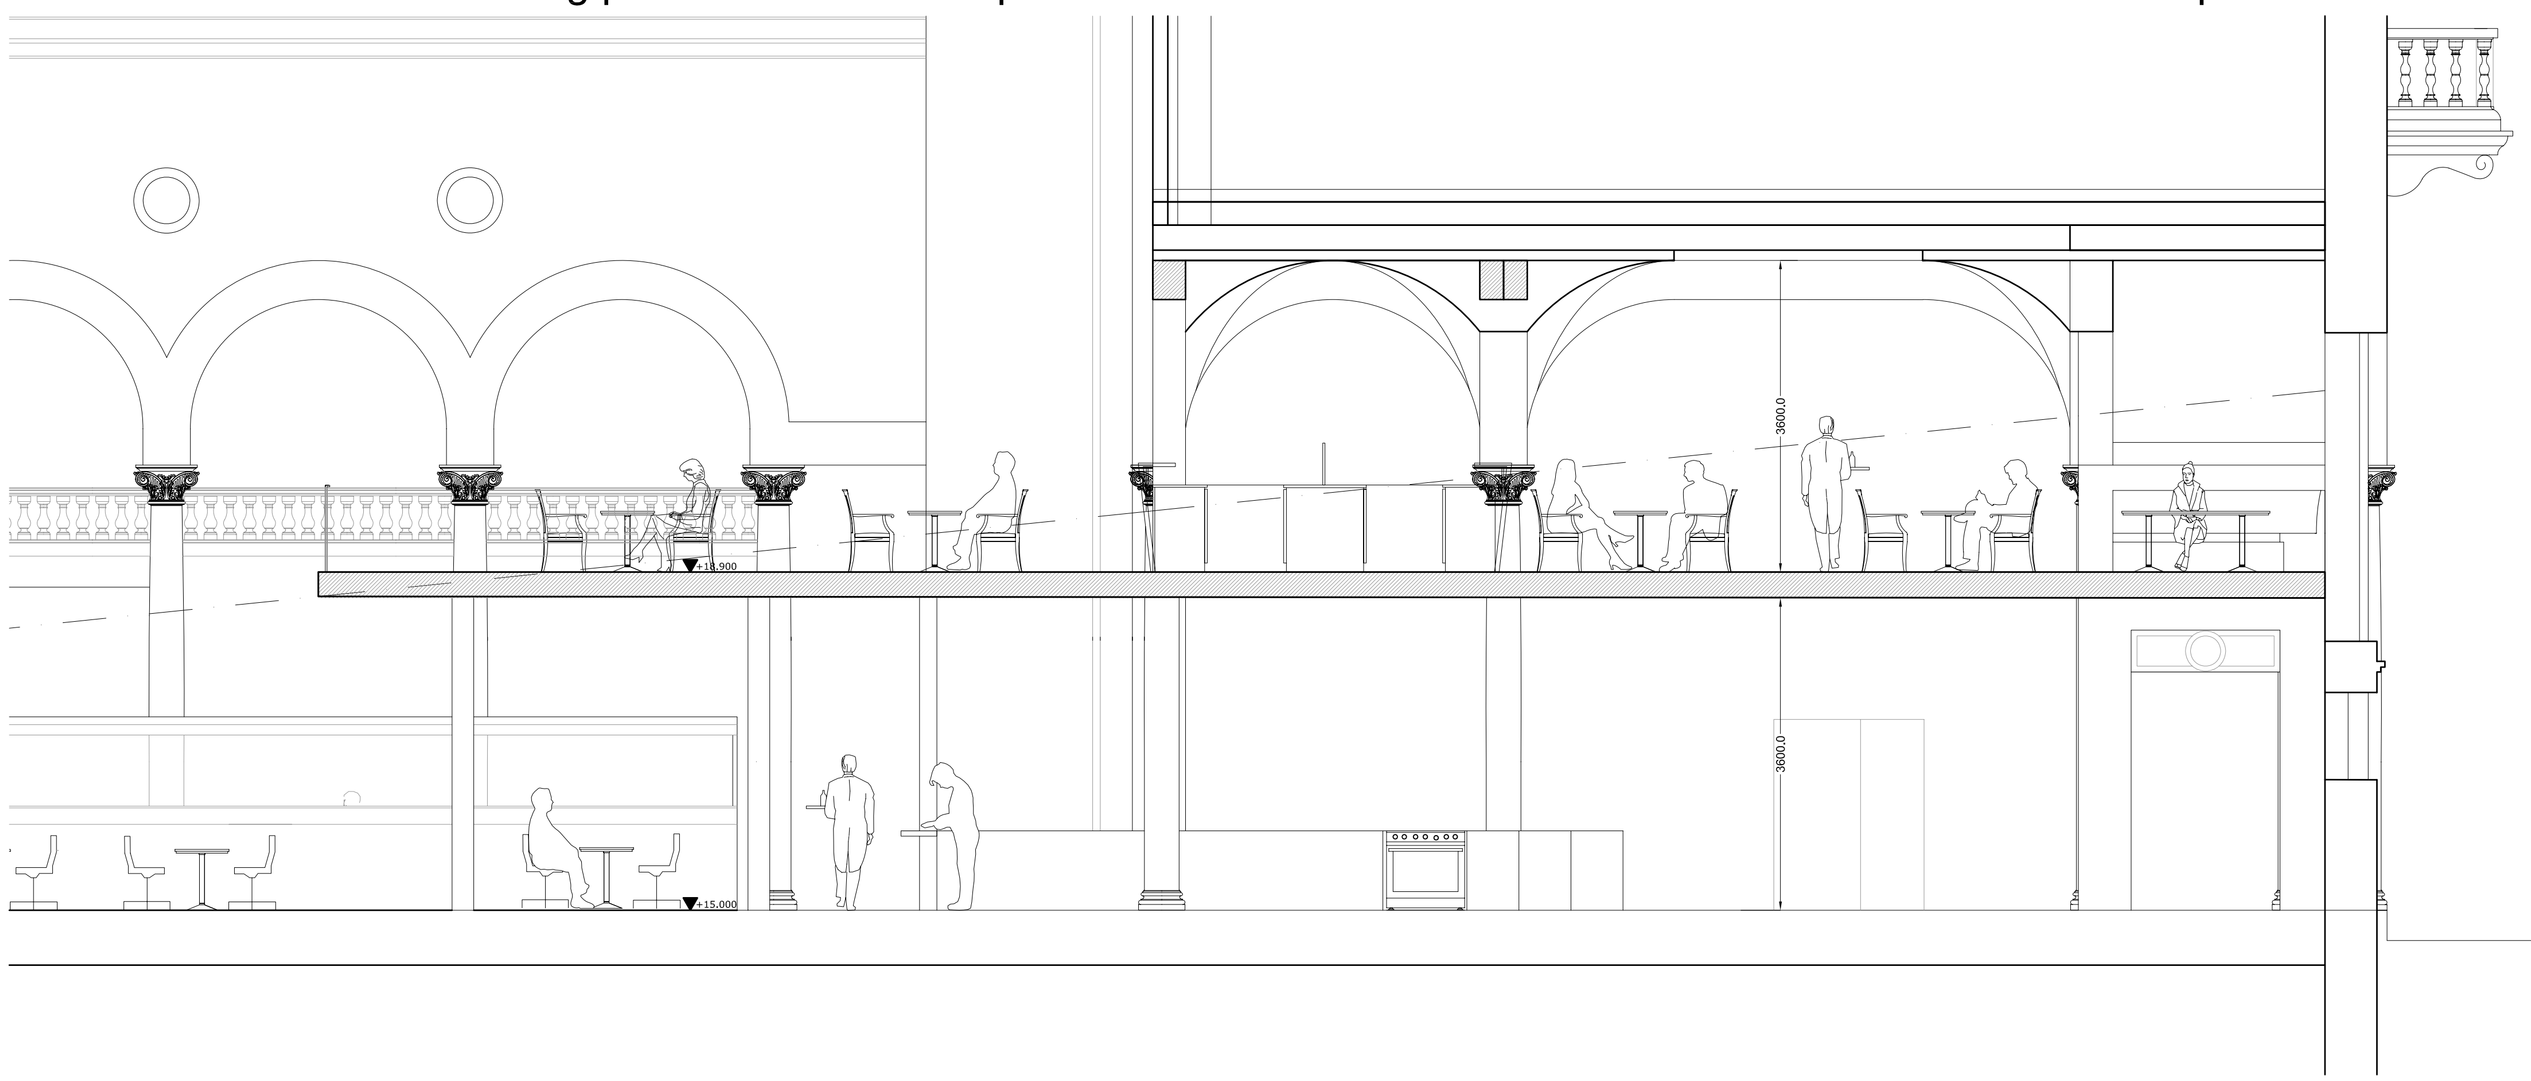

Proposed Cross Section through new Mezzanine floor 1:50

rev : date : notes

worthington
5 PILOT'S VIEW
HERON ROAD
BELFAST
BT3 9LE
t: 028 90 45 01 05
f: 028 90 45 01 04
e: pw@pwmall.co.uk
www.pwworthington.com

client: Castlewood Property Management Ltd

date: 28.07.2009

job title: Martins Hotel
Liverpool

drawn/checked: GMc

scale: 1:100 @ A1

drawing title: Existing & Proposed Plans
through new mezzanine floor

project no.: 8112

drawing no.: (00) 219

revision: