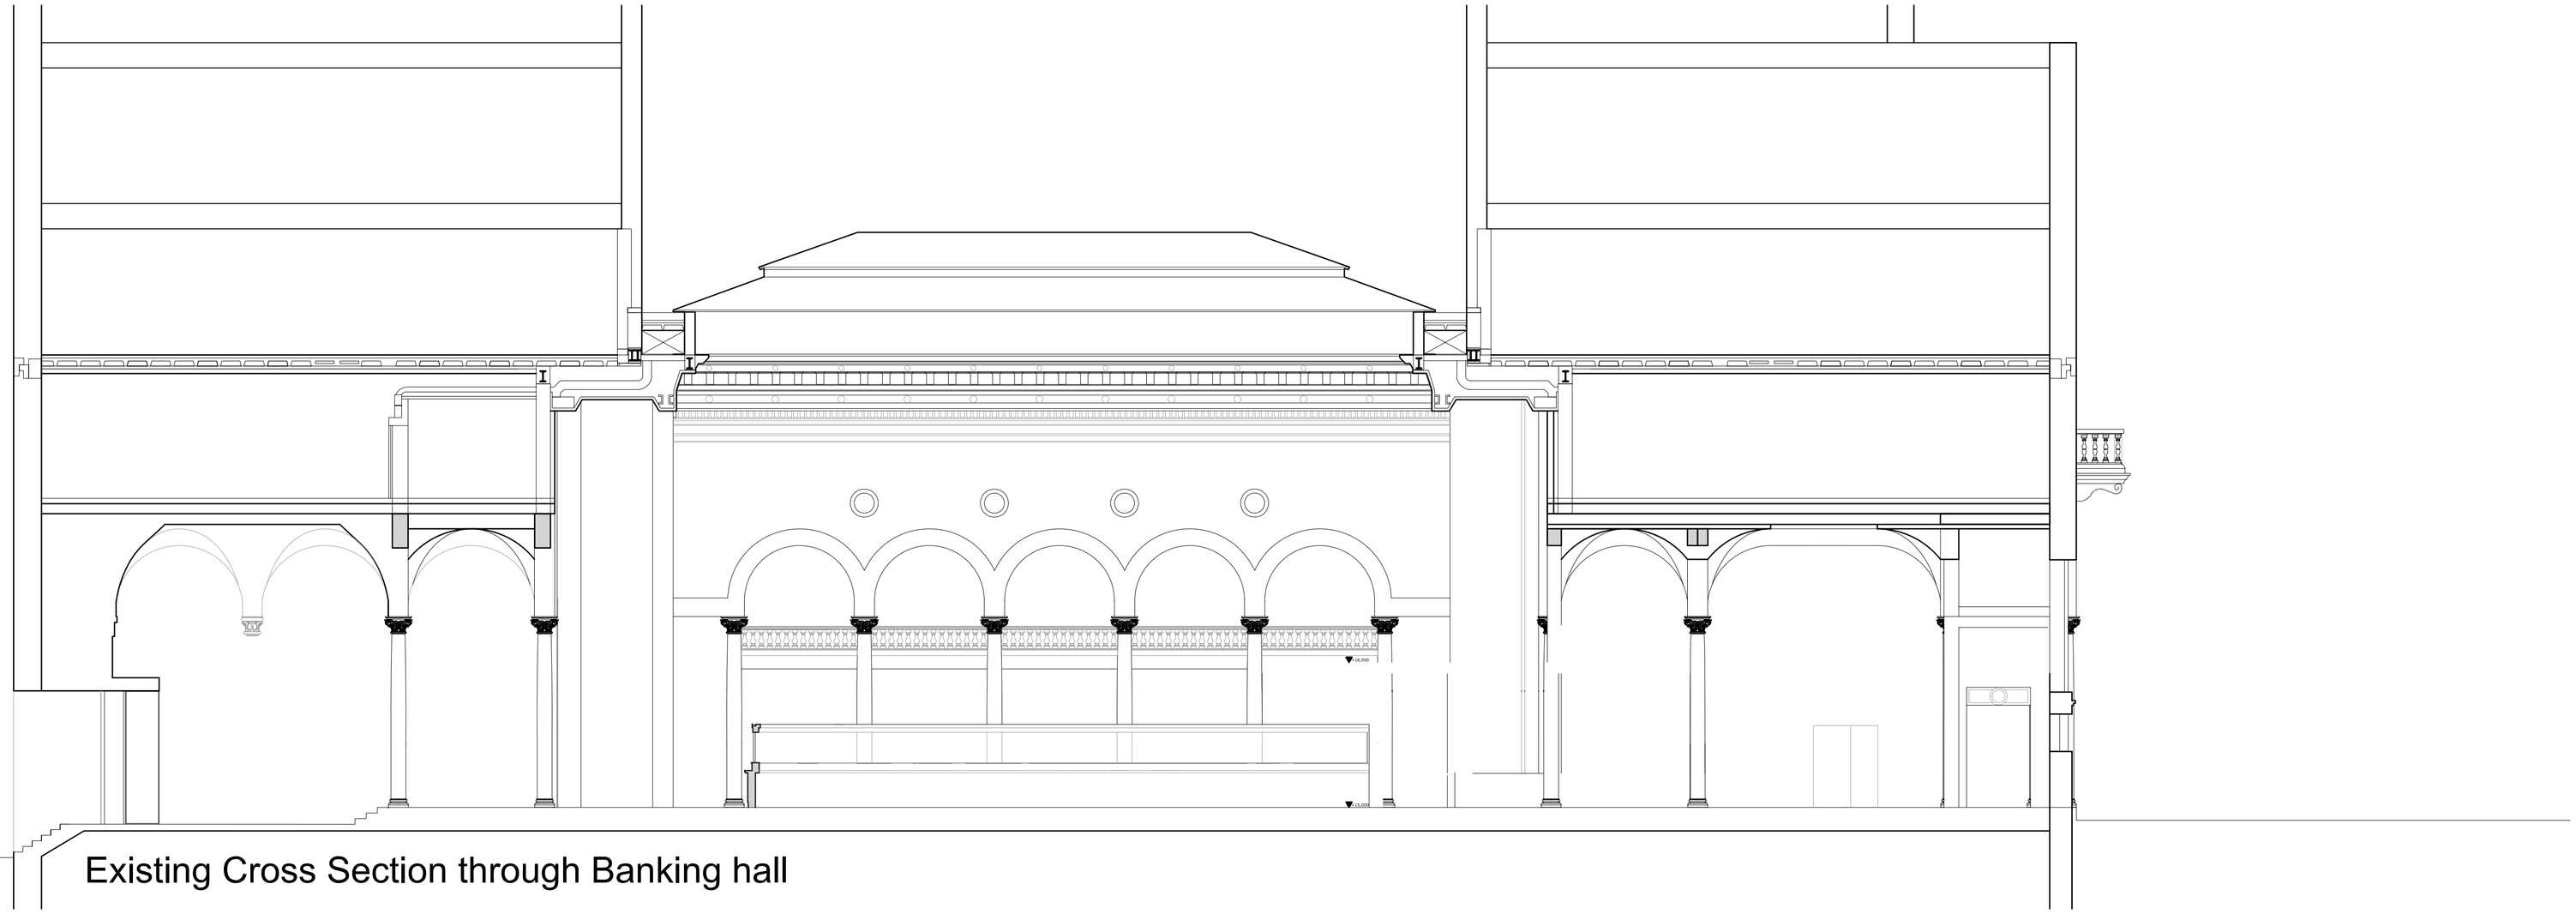

Existing Cross Section through Banking hall

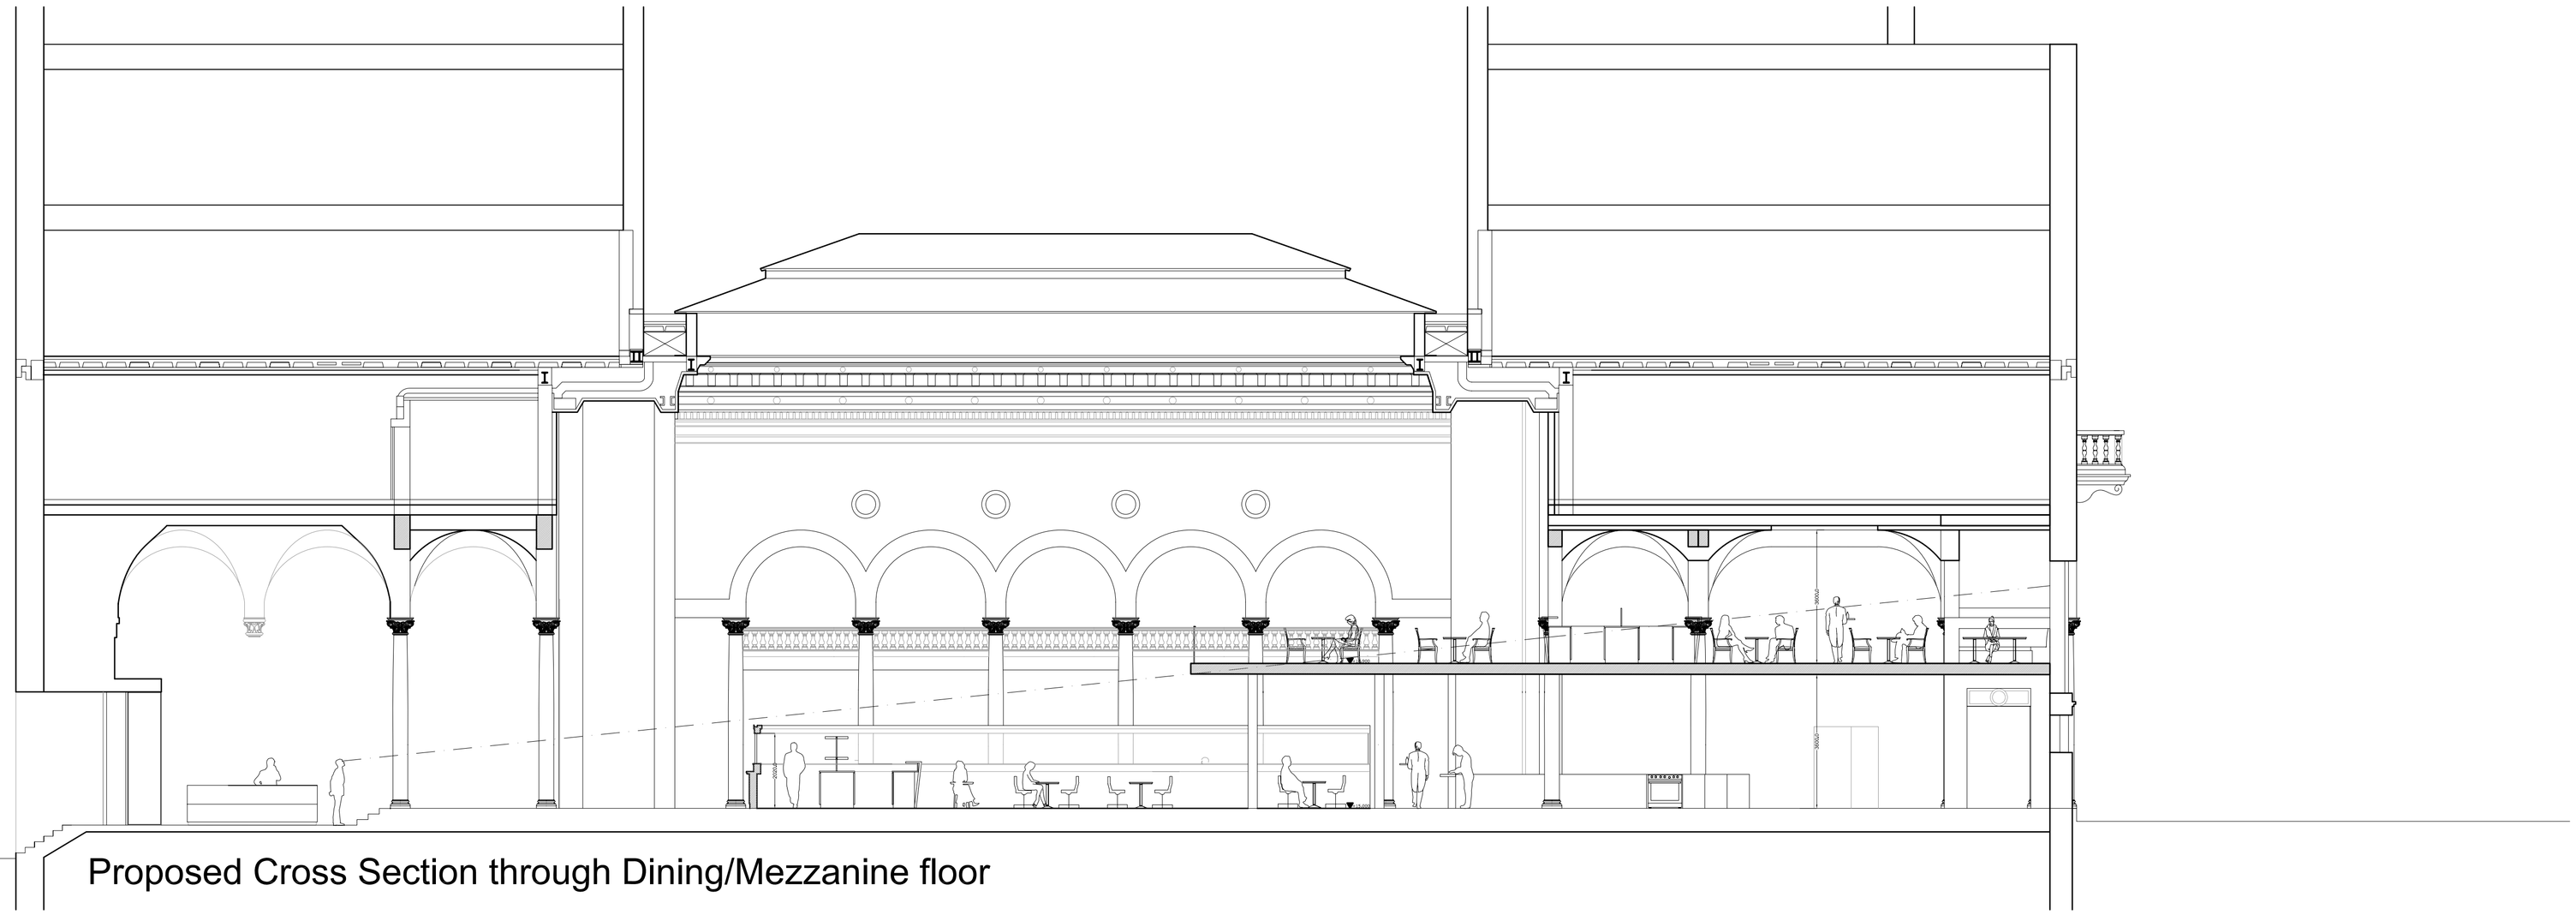

Proposed Cross Section through Dining/Mezzanine floor

rev : date : notes

povall worthington
CHARTERED ARCHITECTS
CHARTERED BUILDING SURVEYORS
5 PILOT'S VIEW
HERON ROAD
BELFAST
BT3 9LE
T: 028 90 45 01 05
F: 028 90 45 01 04
e: pw@powmail.co.uk
www.povallworthington.com

client: Castlewood Property Management Ltd

job title: Martins Hotel Liverpool

drawing title: Existing & Proposed Sections through new mezzanine floor

project no.: 8112

date: 28.07.2009

drawn/checked: GMc

scale: 1:100 @ A1

drawing no.: (00) 218

revision: