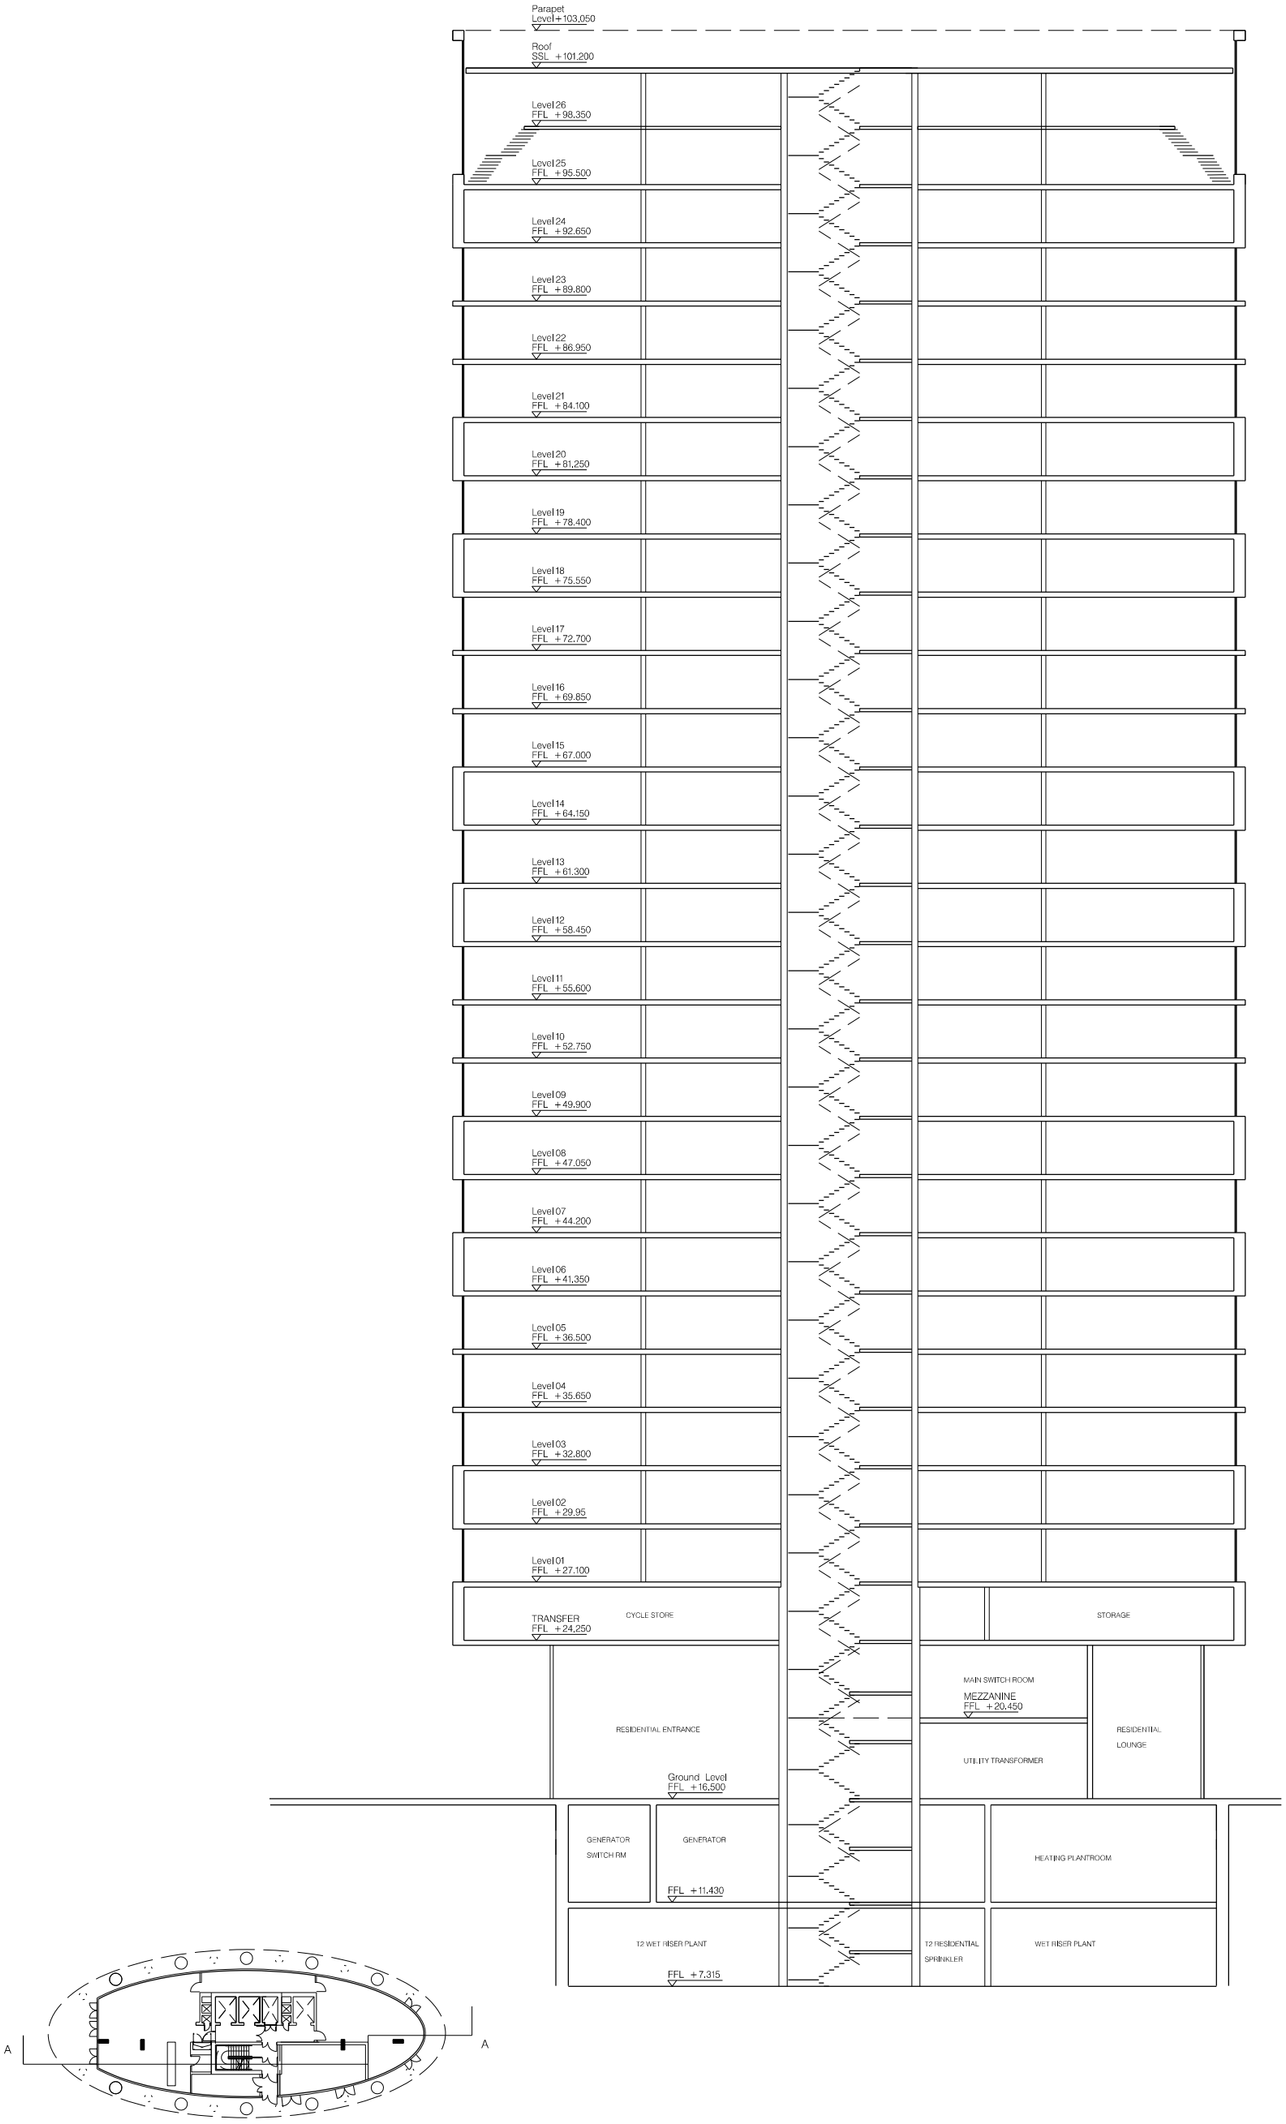


**hodder+partners**

SGI Studios
1 Kelso Place
Manchester M15 4LE

**t:** +44(0)161 832 9842
**e:** mail@hodderandpartners.com
**w:** www.hodderandpartners.com

DO NOT SCALE
Work to annotated dimensions only.
Read drawing in conjunction with relevant specification, Structural Engineers' and Services Engineers' drawings.
Confirm all dimensions before commencement of any work on site or fabrication.

**revisions + notes:**

| | |
|---|---|
| **client:** Old Hall Street LTD. | **date:** SEPTEMBER 2016 |
| **project:** 122 OLD HALL STREET, LIVERPOOL | **scale:** 100 **drawn by:** JB |
| **title:** PROPOSED SECTION A–A | **drawing number:** NA |
| **status:** PLANNING | **job number:** 0593 **revision:** |

hodder+partners