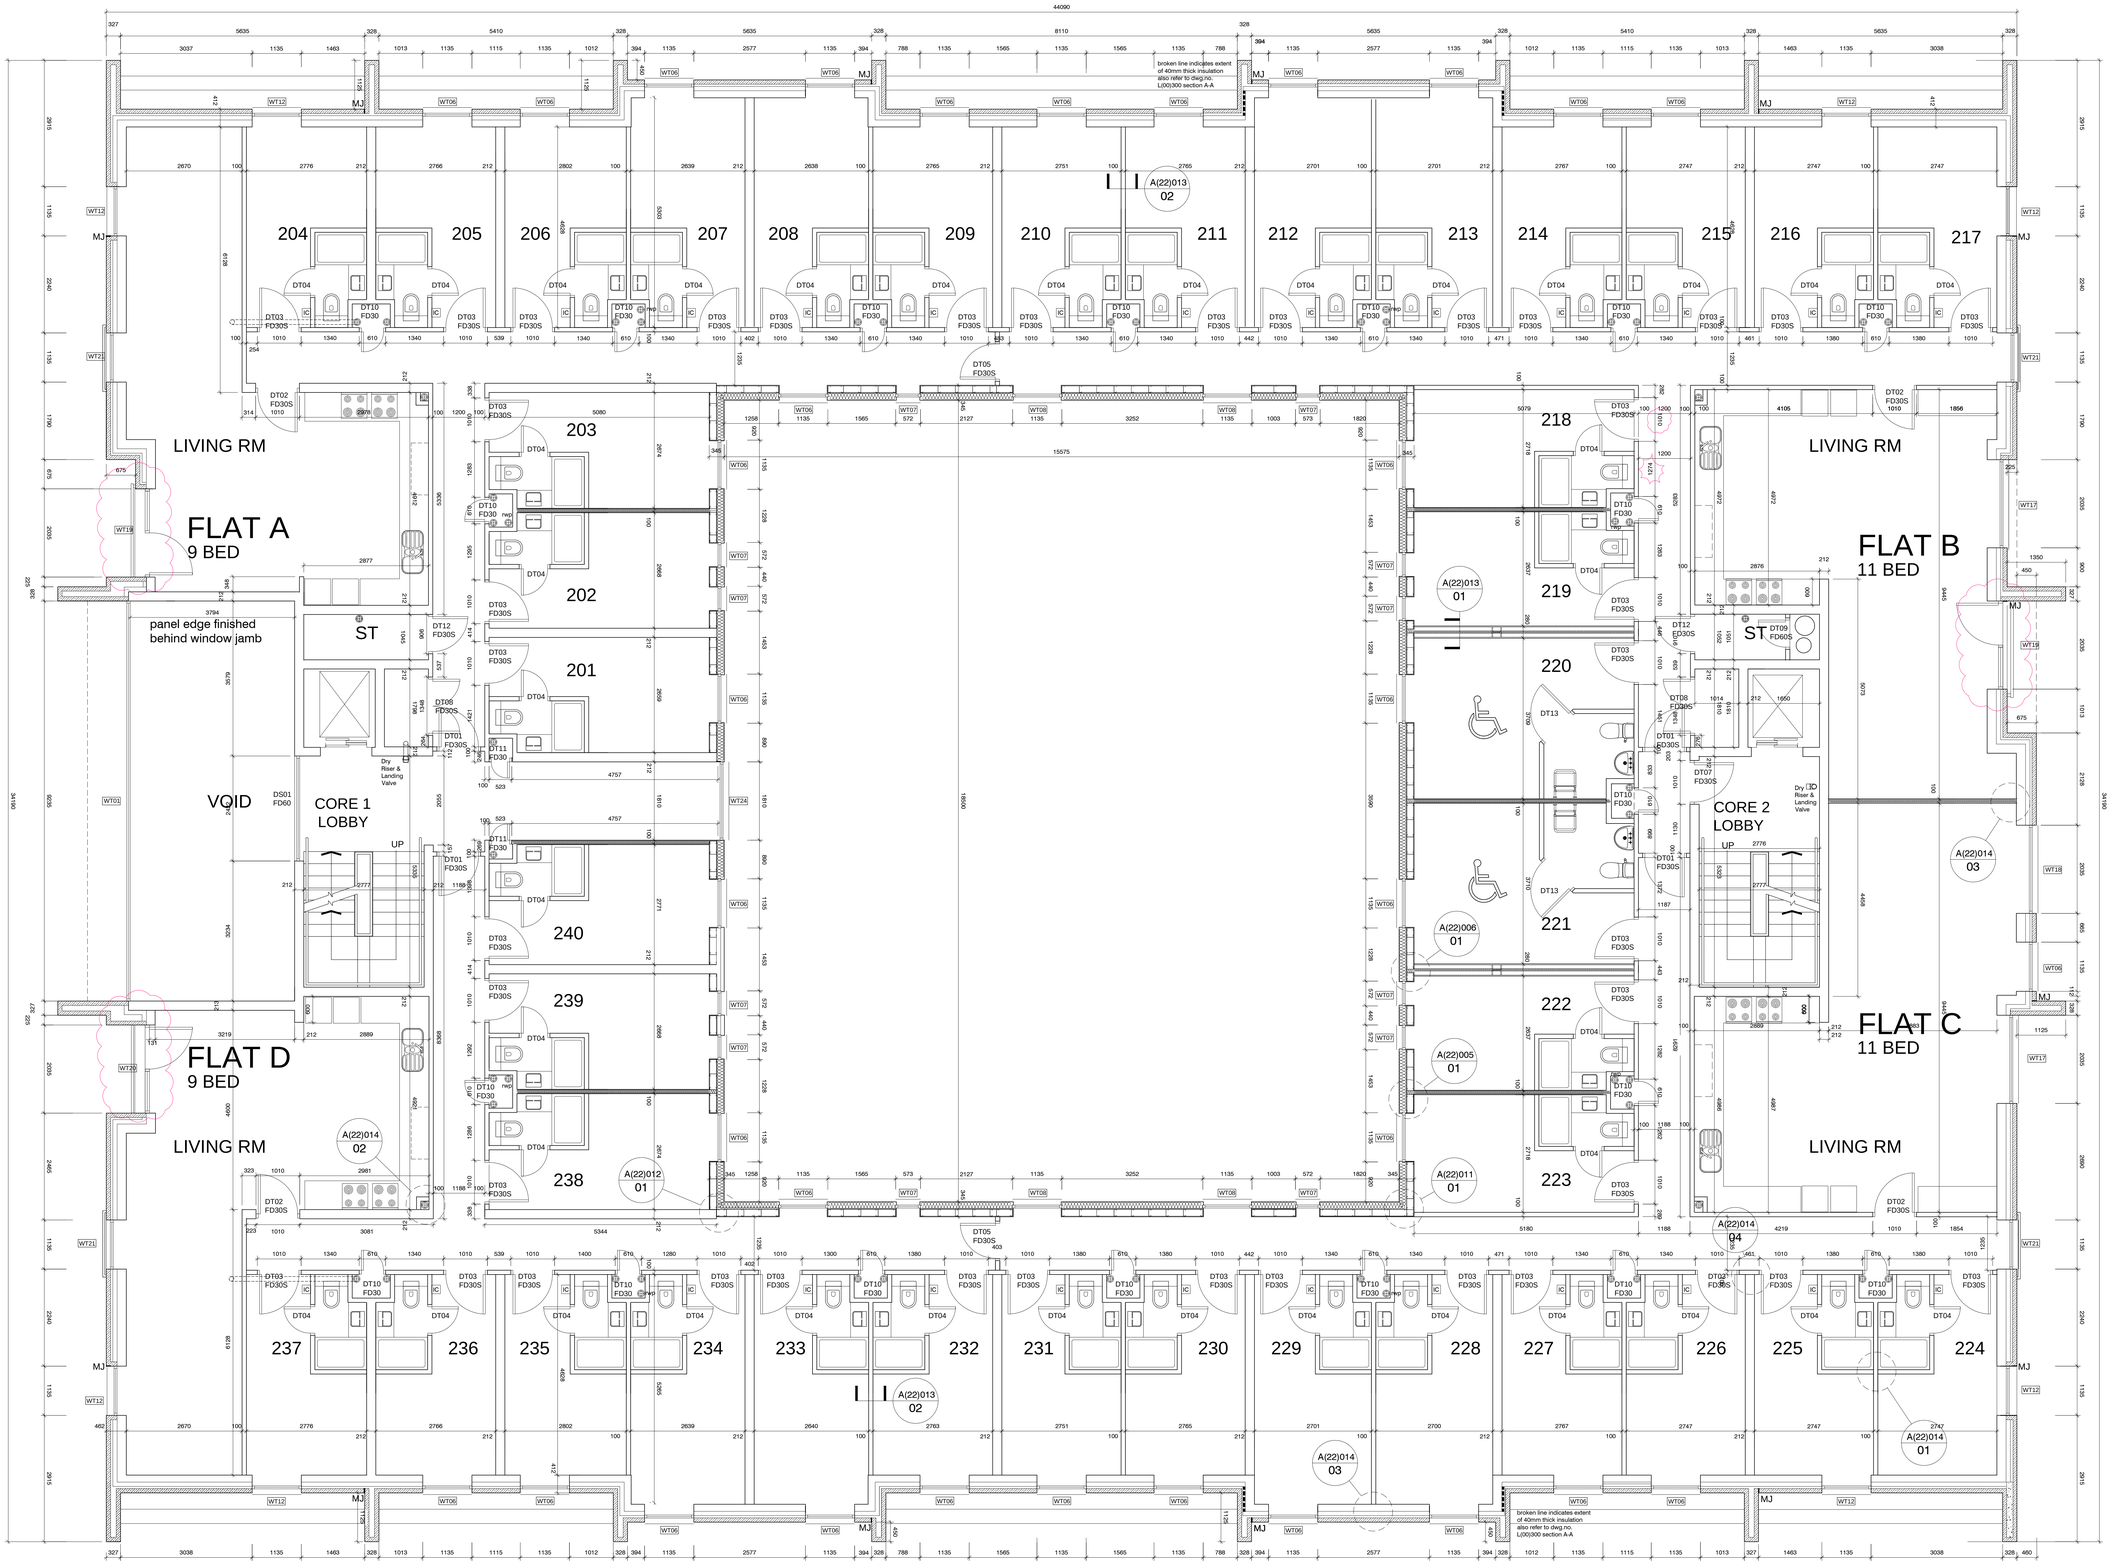

NOTES
1. This drawing is copyright of BLOK architecture Ltd
2. Do not scale from this drawing
3. Use figured dimensions only

rev.	date		drn	aud
R	02.10.15	Accessible balconies changed to Juliet balconies Flats A, B & D	RM	-
Q	18.08.15	Internal wall amendments to reflect BG specification	NP	-
P	14.07.15	Kitchen layouts amended	AMM	YM
N	08.07.15	Internal Dimensions Added	AMM	NP
M	06.07.15	Internal Dimensions Added	AMM	NP
L	04.06.15	Kitchen layouts amended, bathrooms added	NP	-
K	04.06.15	Kitchen layouts amended	NP	-
J	16.05.15	Flats B & C pairs added to wall adjacent to lift shaft staircore 2	RM	-
H	11.05.15	Amended kitchen layouts as per Capricorn Kitchens drawings	JS	RM
G	08.05.15	Partitions between rooms 219 & 220 and 221 & 222 amended	RM	-
F	31.03.15	Internal wall types added; glazed screen DS01 added to Core 1 Lift Lobby	RM	-
E	17.03.15	Extent of 40mm cavity insulation shown	RM	-
D	07.02.15	Flat layouts amended; balconies added; courtyard walls changed to SFS steel frame; rooms 201, 202, 203, 218, 219, 220, 221, 222, 223, 239 & 240 sizes amended; Flat B & C living room sizes amended	RM	-
C	16.12.14	Grid revised	RM	-
B	17.10.14	MJ indicated	NP	RM
A	02.10.14	External & internal wall thicknesses revised; WT06 & WT18 adj. to g.l. H repositioned	RM	-

drawing status

CONSTRUCTION

Suite 7
Hahnemann House
42 Hope Street
Liverpool
L1 9HX
t: 0151 709 1001
info@blokarchitecture.co.uk
www.blokarchitecture.co.uk

BLOK

Client	PHDL	Scale	Drawn	Checked	Date
		1:50@A0			07.08.14
Job title	SHAW STREET, LIVERPOOL	BB number	Drawing number	Issue
Drawing title	FIRST FLOOR SETTING OUT	13-032	L(00)111	R

scale 1:50 0 2.5m