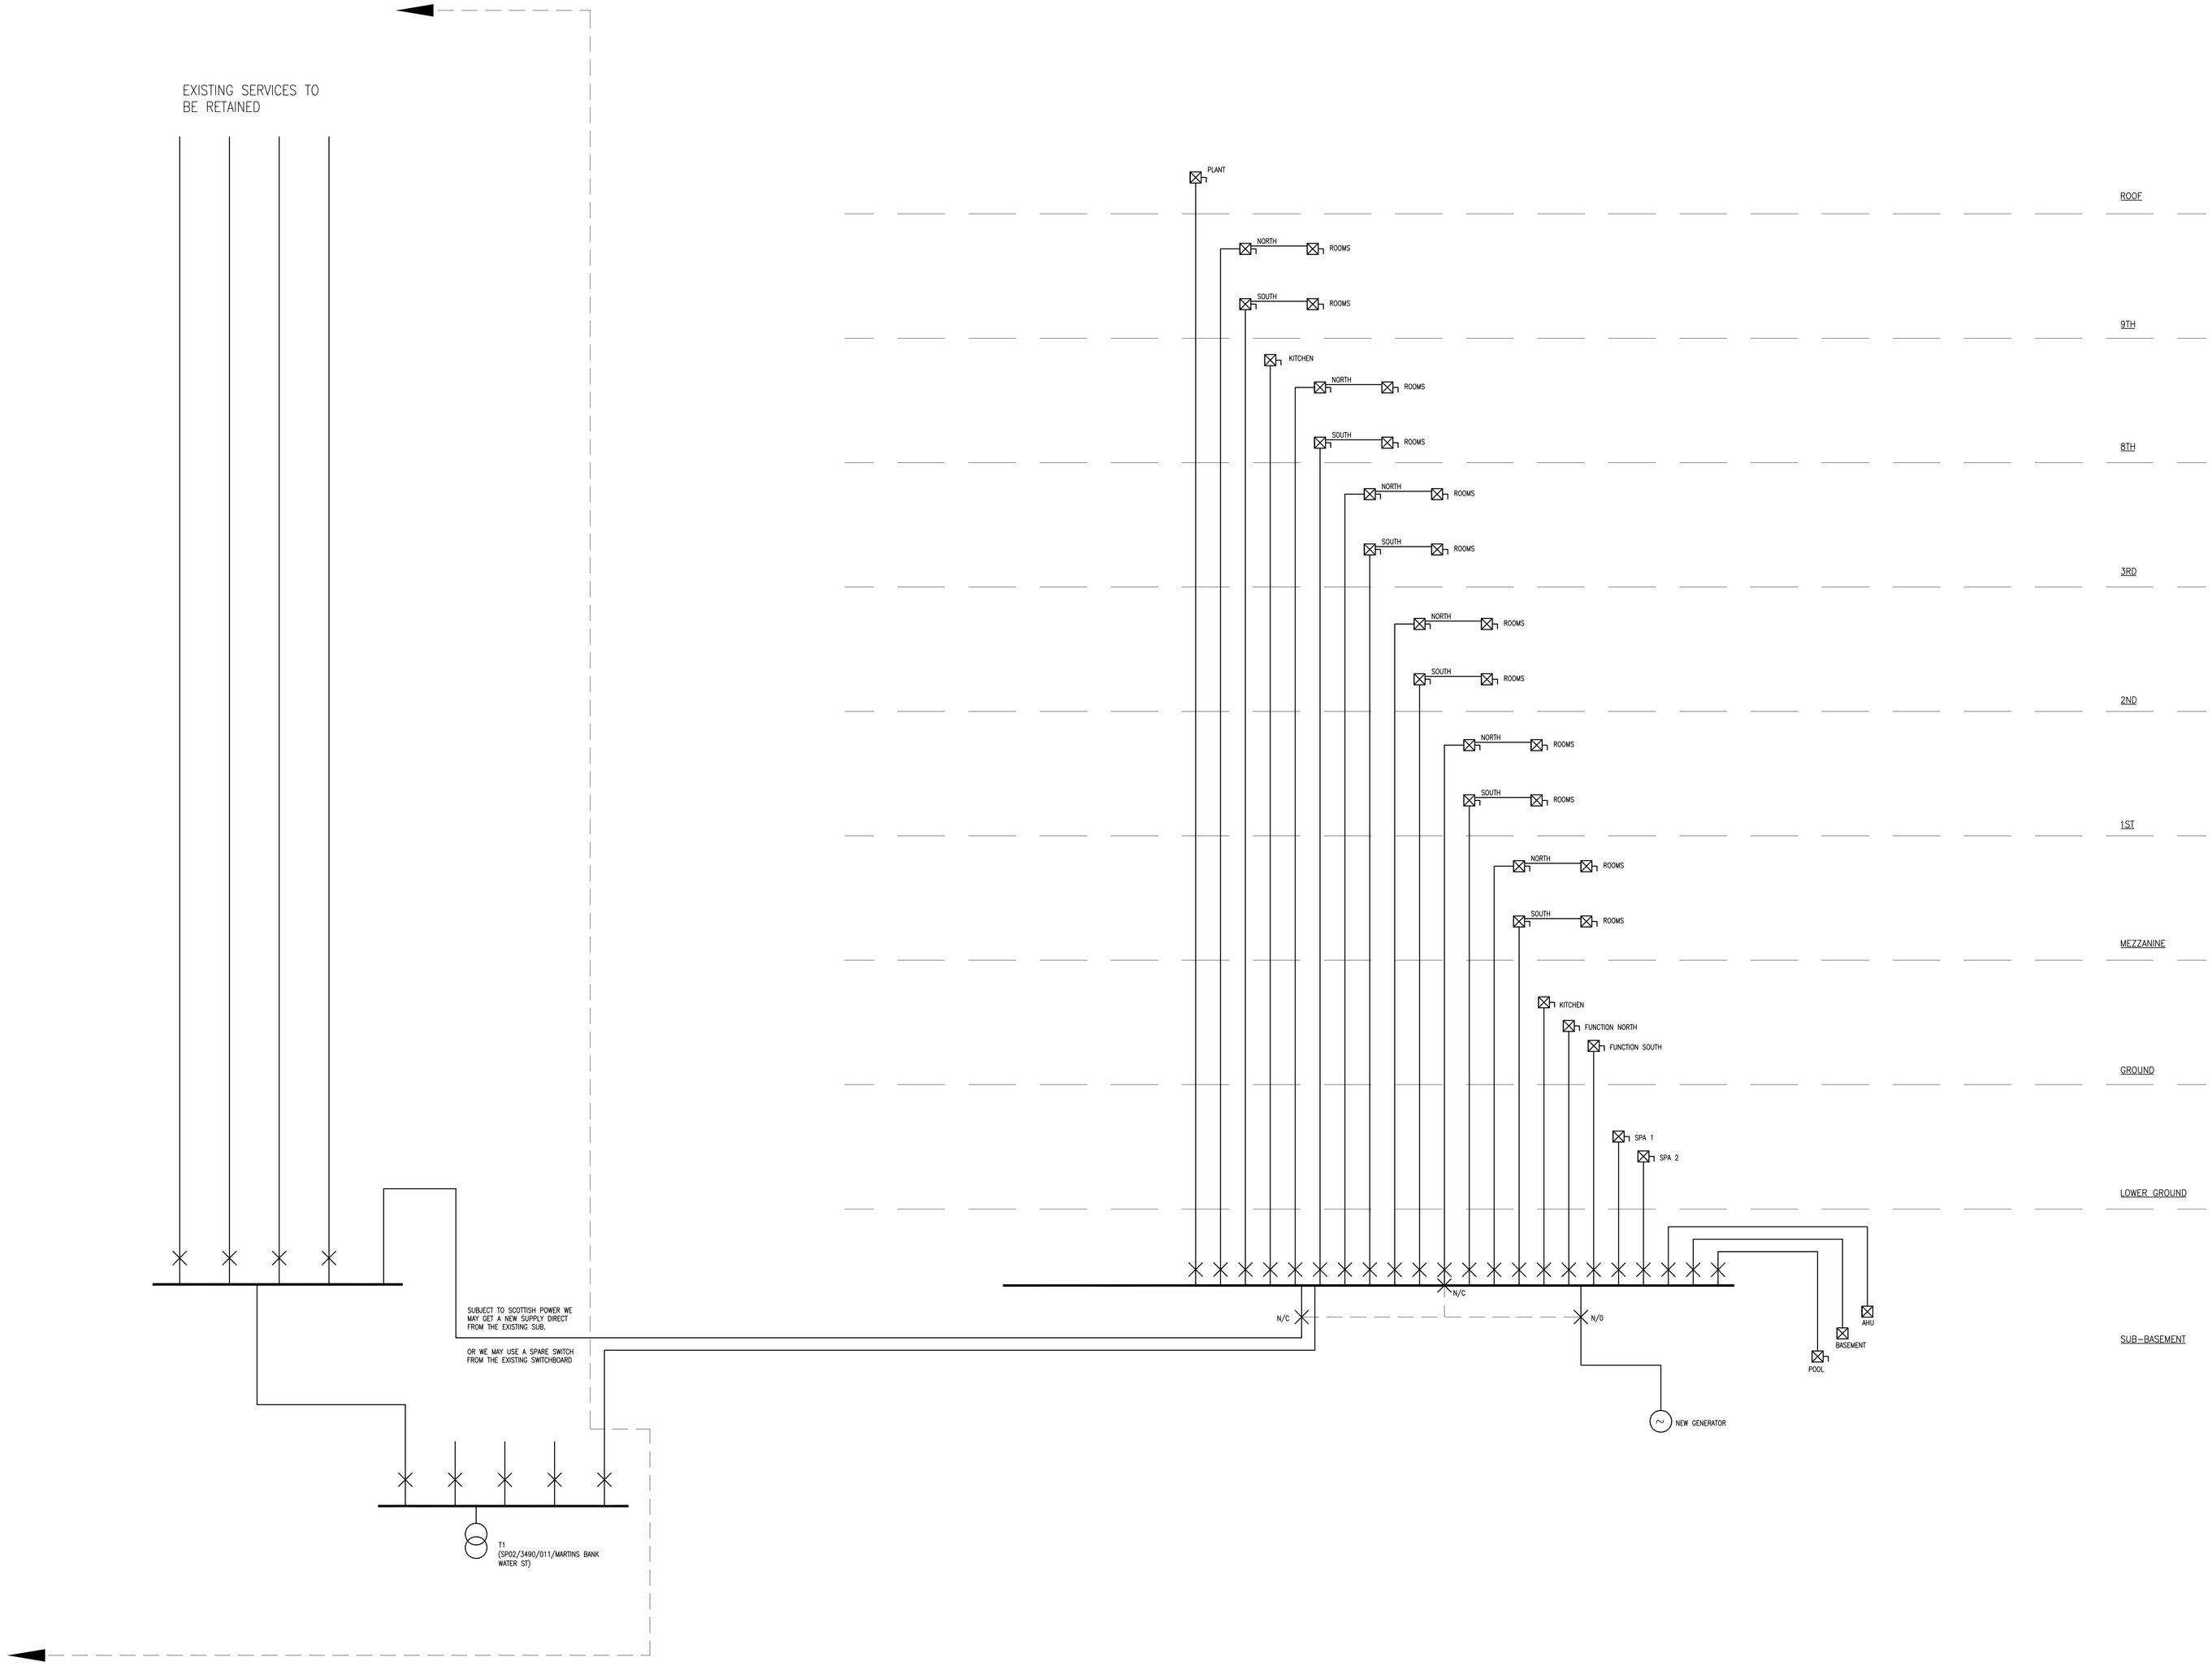

NOTES.

LEGEND.

Rev	Date	Description	Chkd
P1		PRELIMINARY ISSUE. FOR COMMENT	

HFM Consulting Engineers

1st Floor,
Courtlets House,
38 King Street West,
Manchester
M3 2WZ

Tel: 0161 833 1410
Fax: 0161 833 1412

Also At:
Second Floor, Century Buildings, 31, North John Street, Liverpool, L2 6RG
Tel: 0151 255 2700 Fax: 0151 255 2701

Project
MARTINS BANK BUILDING
LIVERPOOL

Title
INDICATIVE ELECTRICAL SCHEMATIC

Engineer	RG	Checked	PH
Job No	L1247	Date	23.10.09
Drawing No.	L /1247/E /001	Rev.	P1
		Scale	NTS @A0

M:\L1247 Martins Bank Building\6. Drawings\Elec\L1245-E-001-SCHEMATIC.dwg