RUMFORD STREET

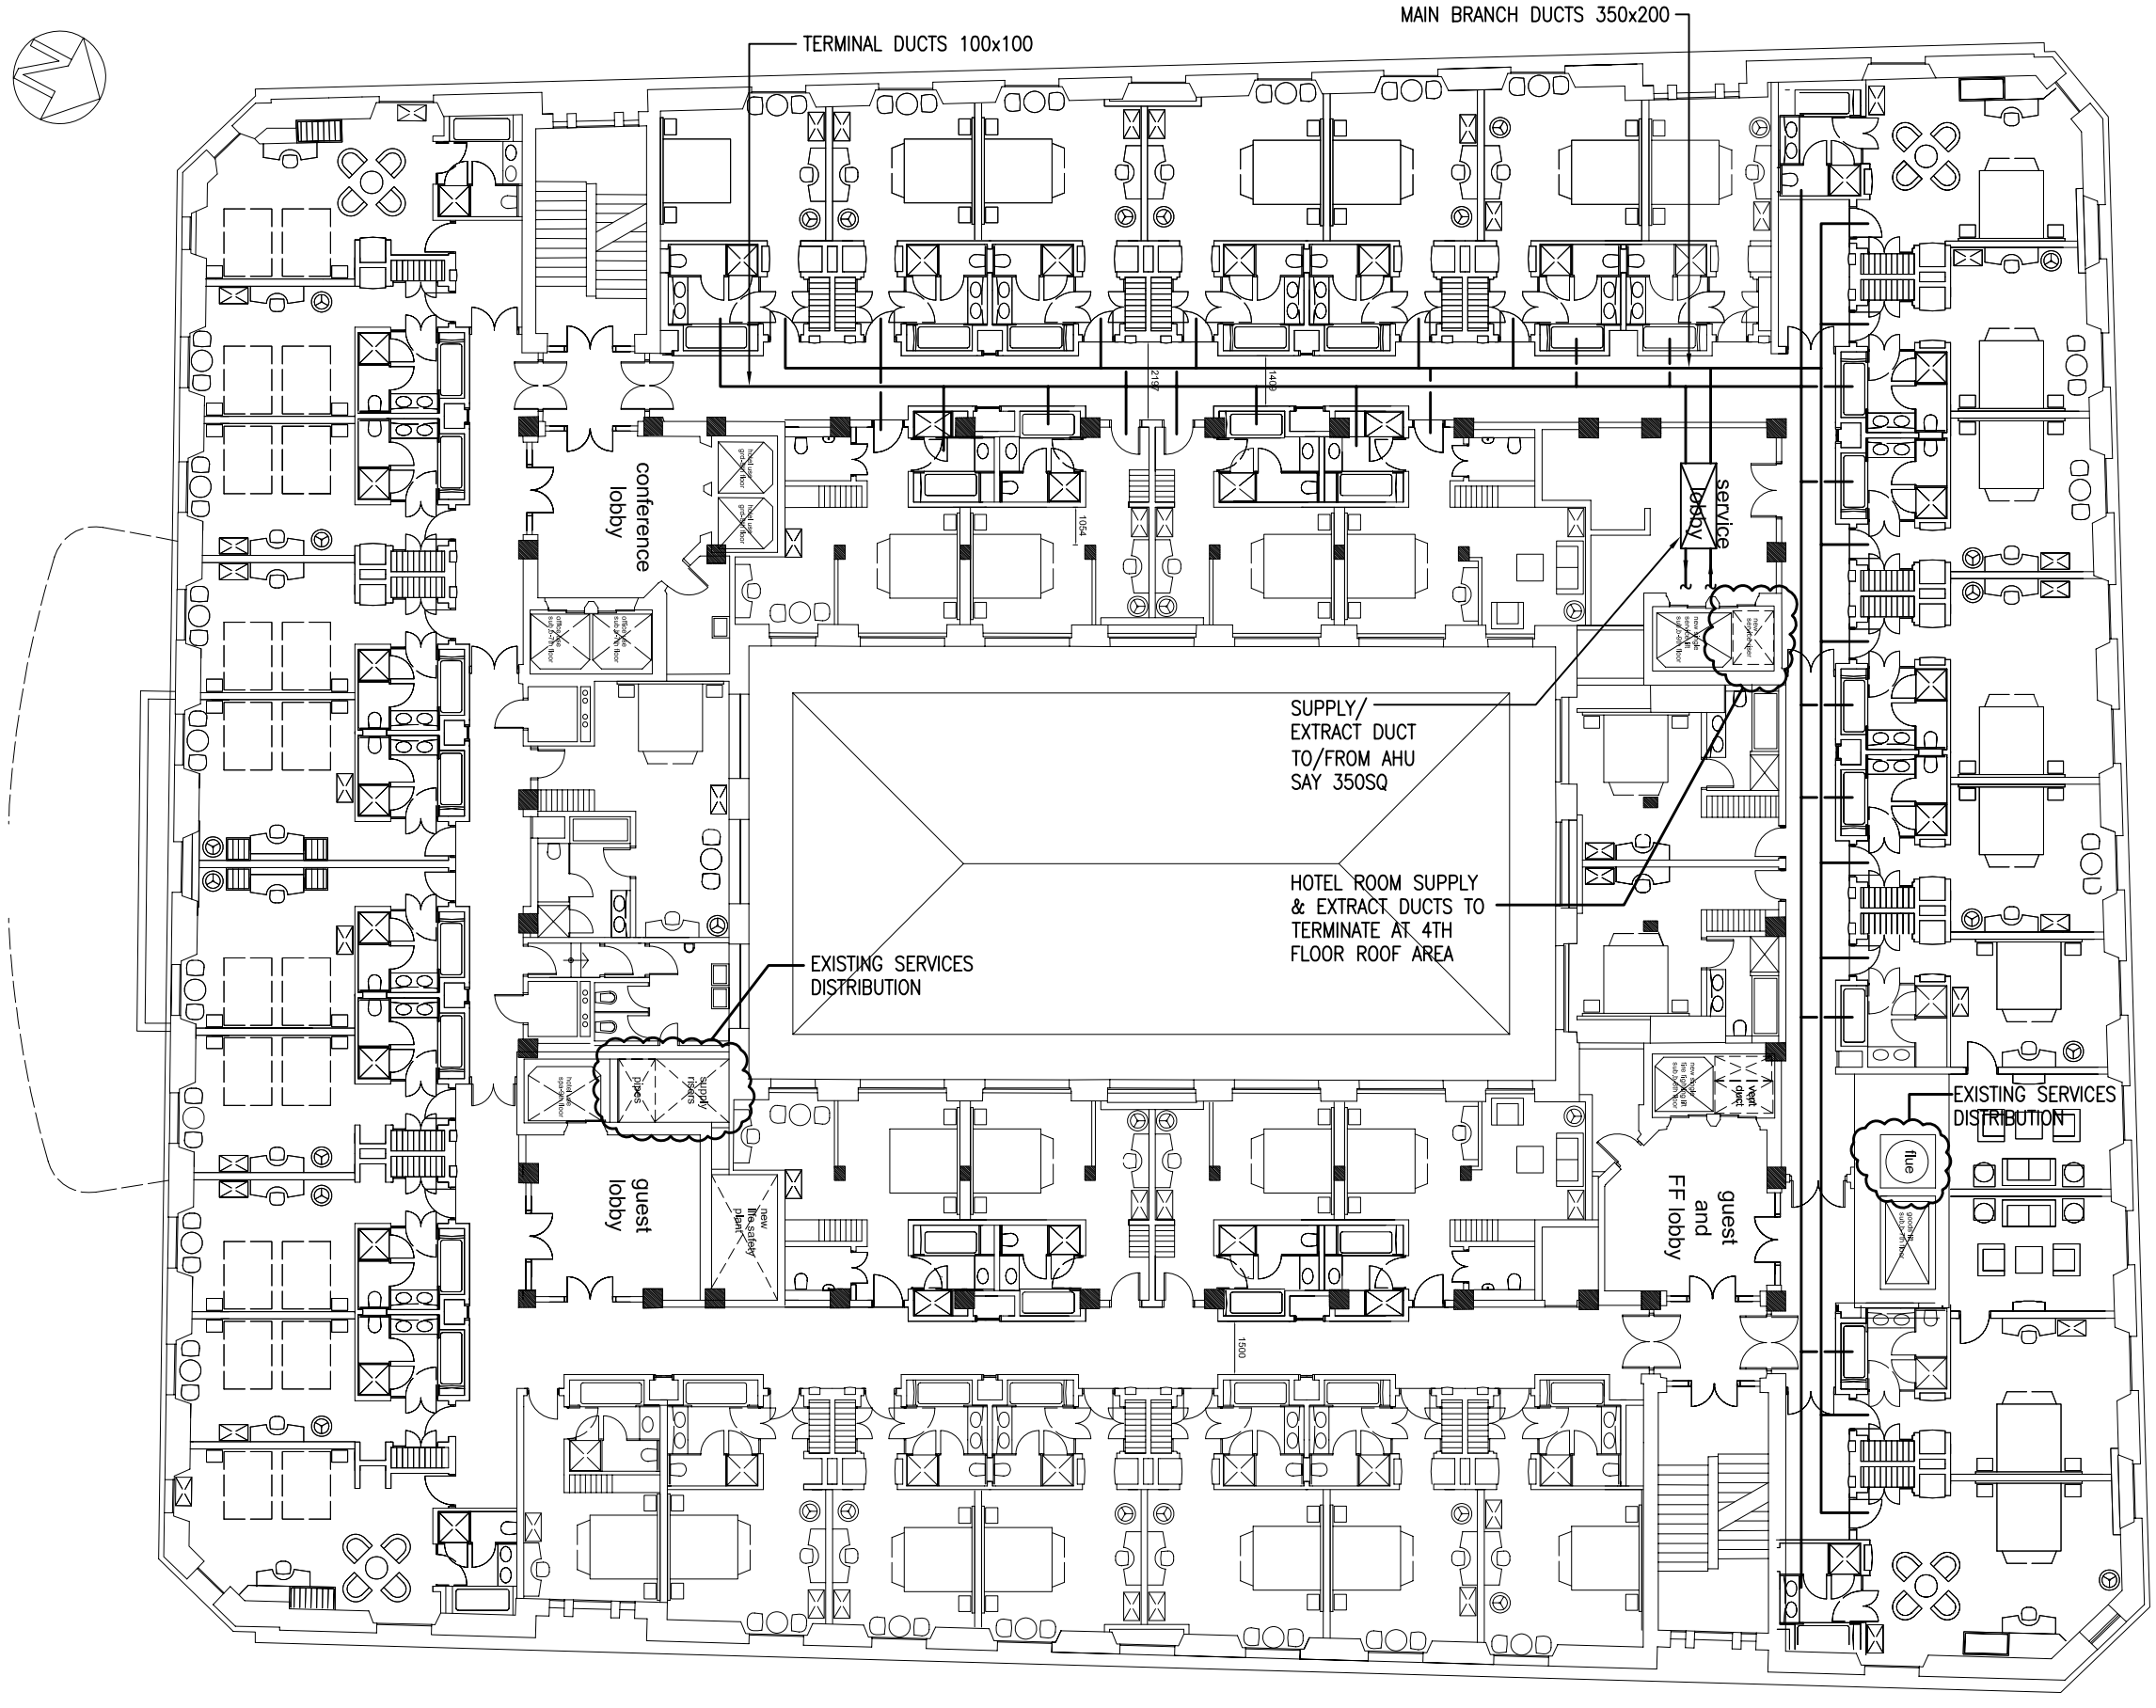

EXCHANGE STREET WEST

NOTES.

LEGEND.

Rev	Date	Description	Chkd
P1		PRELIMINARY ISSUE. FOR COMMENT	

HFM Consulting Engineers

1st Floor,
Courtlets House,
38 King Street West,
Manchester
M3 2WZ

Tel: 0161 833 1410
Fax: 0161 833 1412

Also At:
Second Floor, Century Buildings, 31, North John Street, Liverpool. L2 6RG
Tel: 0151 255 2700 Fax: 0151 255 2701

Project
MARTINS BANK BUILDING
LIVERPOOL

Title
INDICATIVE PROPOSED
VENTILATION STRATEGY
PROPOSED BEDROOM LEVELS

Engineer	Checked
RG	JH
Job No: L1245	Date: DEC 2009
Drawing No.: L /1245/M /SK204	Rev. P1
	Scale 1:200 @A3

M:\L1247 Martins Bank Building\6. Drawings\Mech\L1247-M-SK-200-204-ductwork.dwg