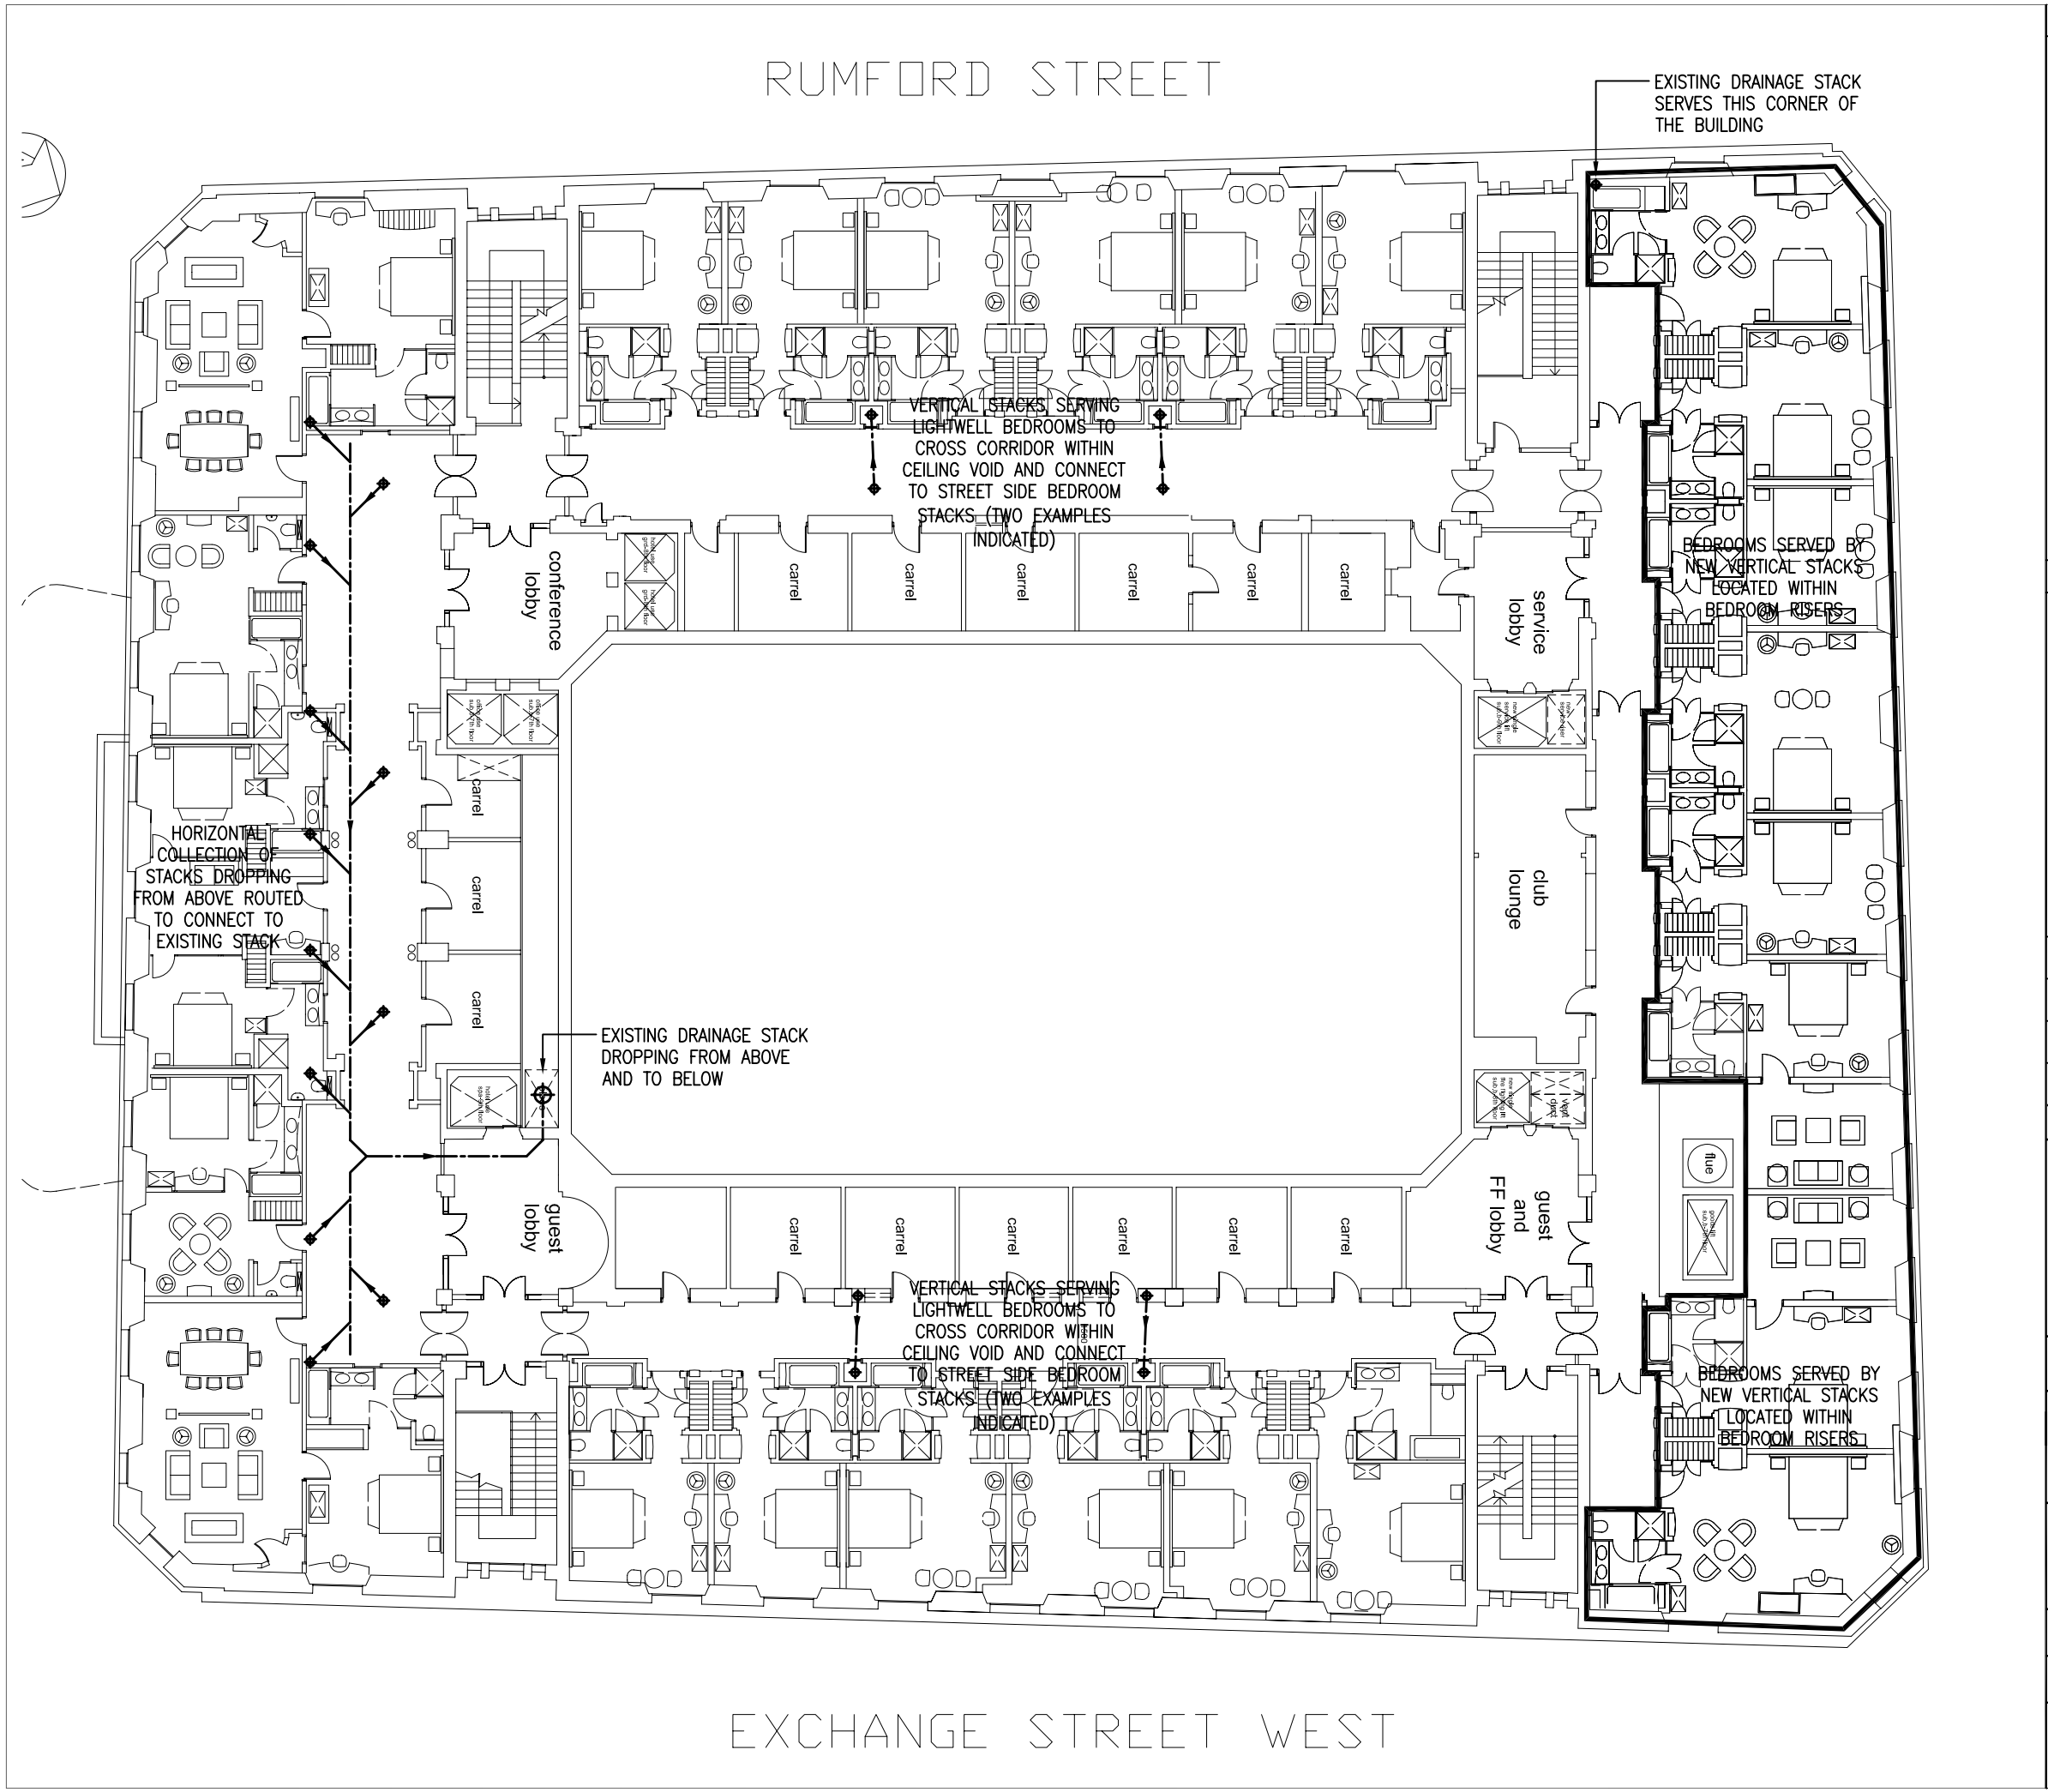

NOTES.

LEGEND.

Rev	Date	Description	Chkd
P1		PRELIMINARY ISSUE. FOR COMMENT	

HFM Consulting Engineers

1st Floor,
Courtlets House,
38 King Street West,
Manchester
M3 2WZ

Tel: 0161 833 1410
Fax: 0161 833 1412

Also At:
Second Floor, Century Buildings, 31, North John Street, Liverpool. L2 6RG
Tel: 0151 255 2700 Fax: 0151 255 2701

Project
MARTINS BANK BUILDING
LIVERPOOL

Title
INDICATIVE PROPOSED
INTERNAL DRAINAGE STRATEGY
PROPOSED 1ST FLOOR

Engineer	Checked
RG	JH
Job No	Date
L1245	DEC 2009

Drawing No. L /1245/M /SK504

Rev. P1

Scale 1:200 @A3

M:\L1247 Martins Bank Building\6. Drawings\Mech\L1247-M-SK502-507-DRAINAGE.dwg