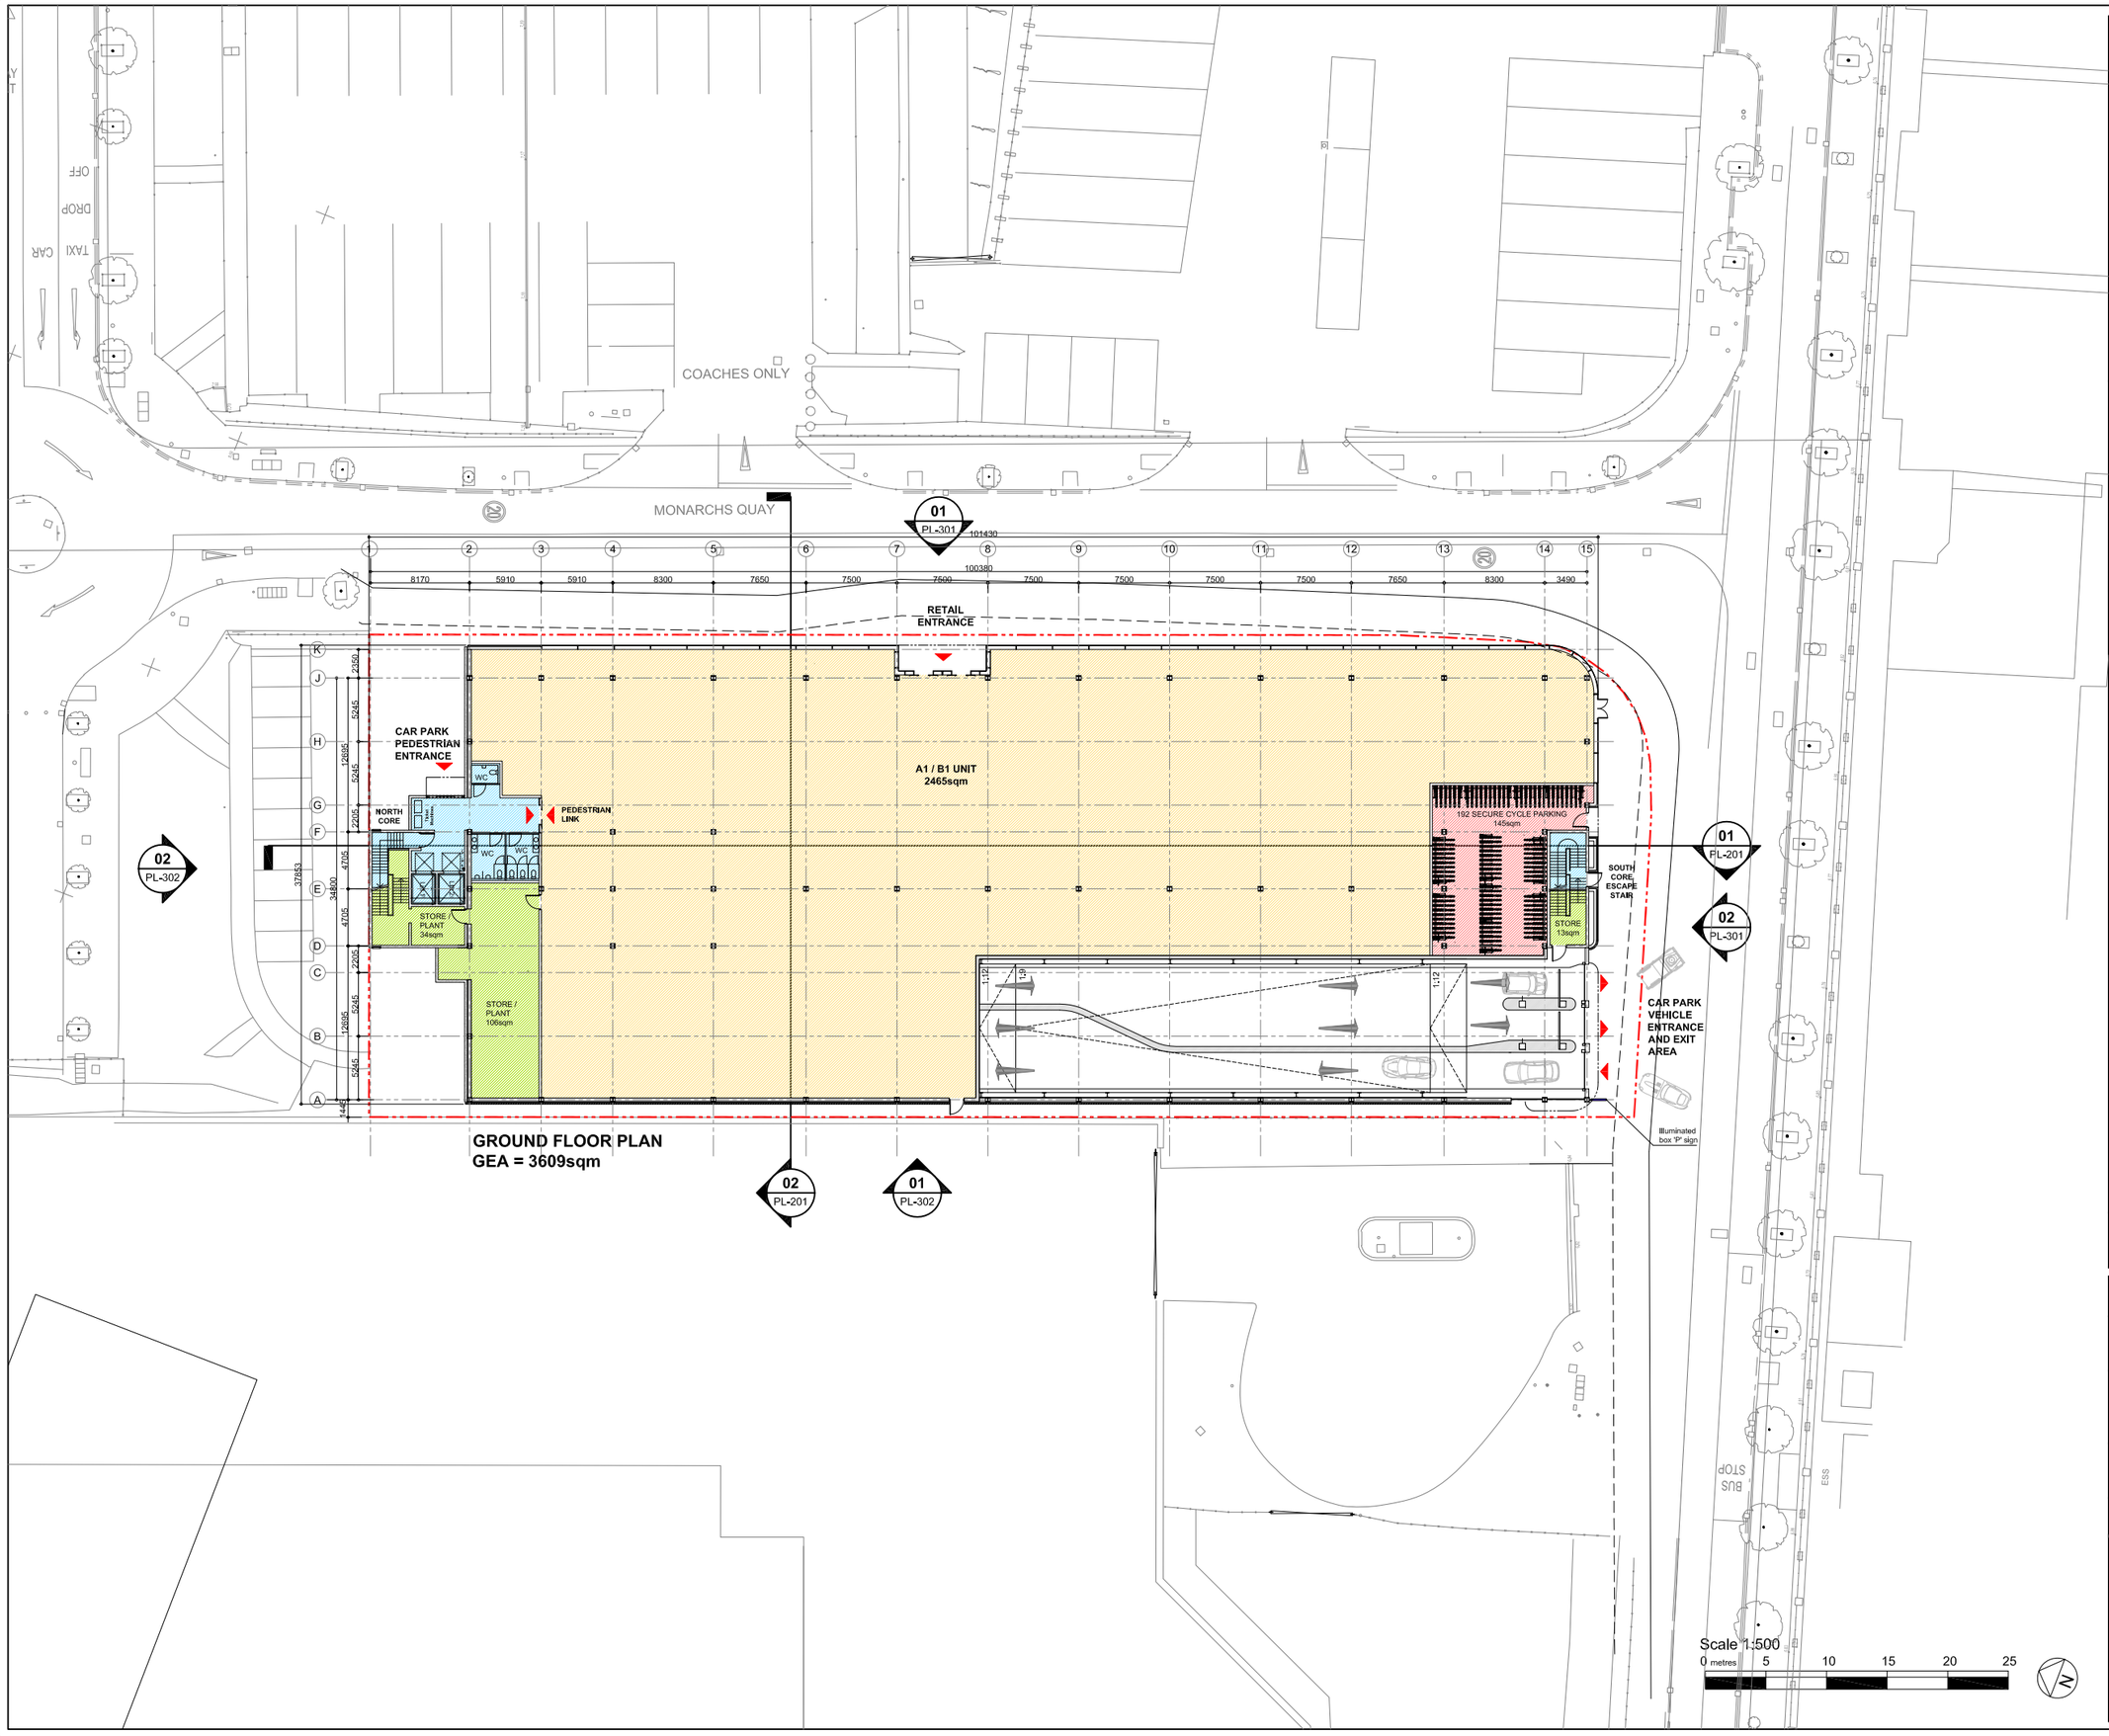

Disclaimer

Do not scale from this drawing.
Check all dimensions on site before fabrications or setting out.
This document is copyright and may not be reproduced without permission of the owner.

Location

Key

Rev	Notes	Date	Drawn	Checked
F04	Issued for Planning	06.10.17	IY	PC
F03	Issued for comment. Updated annotations.	03.10.17	IY	MP
F02	Issued for comment. Layout revised as per client Instruction 26.09.17	03.10.17	IY	MP
F01	Issued for comment	25.09.17	IY	MP
F00	Issued for DRAFT	18.08.17	TA	MP

Drawing Status

PLANNING

Client

YPG DEVELOPMENTS

Project

LIVERPOOL MONARCHS QUAY MSCP

Drawing Title

PROPOSED LEVEL 0

Job Number	Drawing Number	Revision
L1711	PL-100	F04

Scale

1:500 @ A3

Potter & Holmes architects

27 Bulwer Street
London W12 8AR
T. 020 8749 3123
mail@potterandholmes.com

F:\A JOBS - LONDON\L1711_PM Monarch Quay\2-Drawings_Plots\3_PL_Planning\L1711_PL-100.dwg, 08-Oct-17 2:16:27 AM, A3