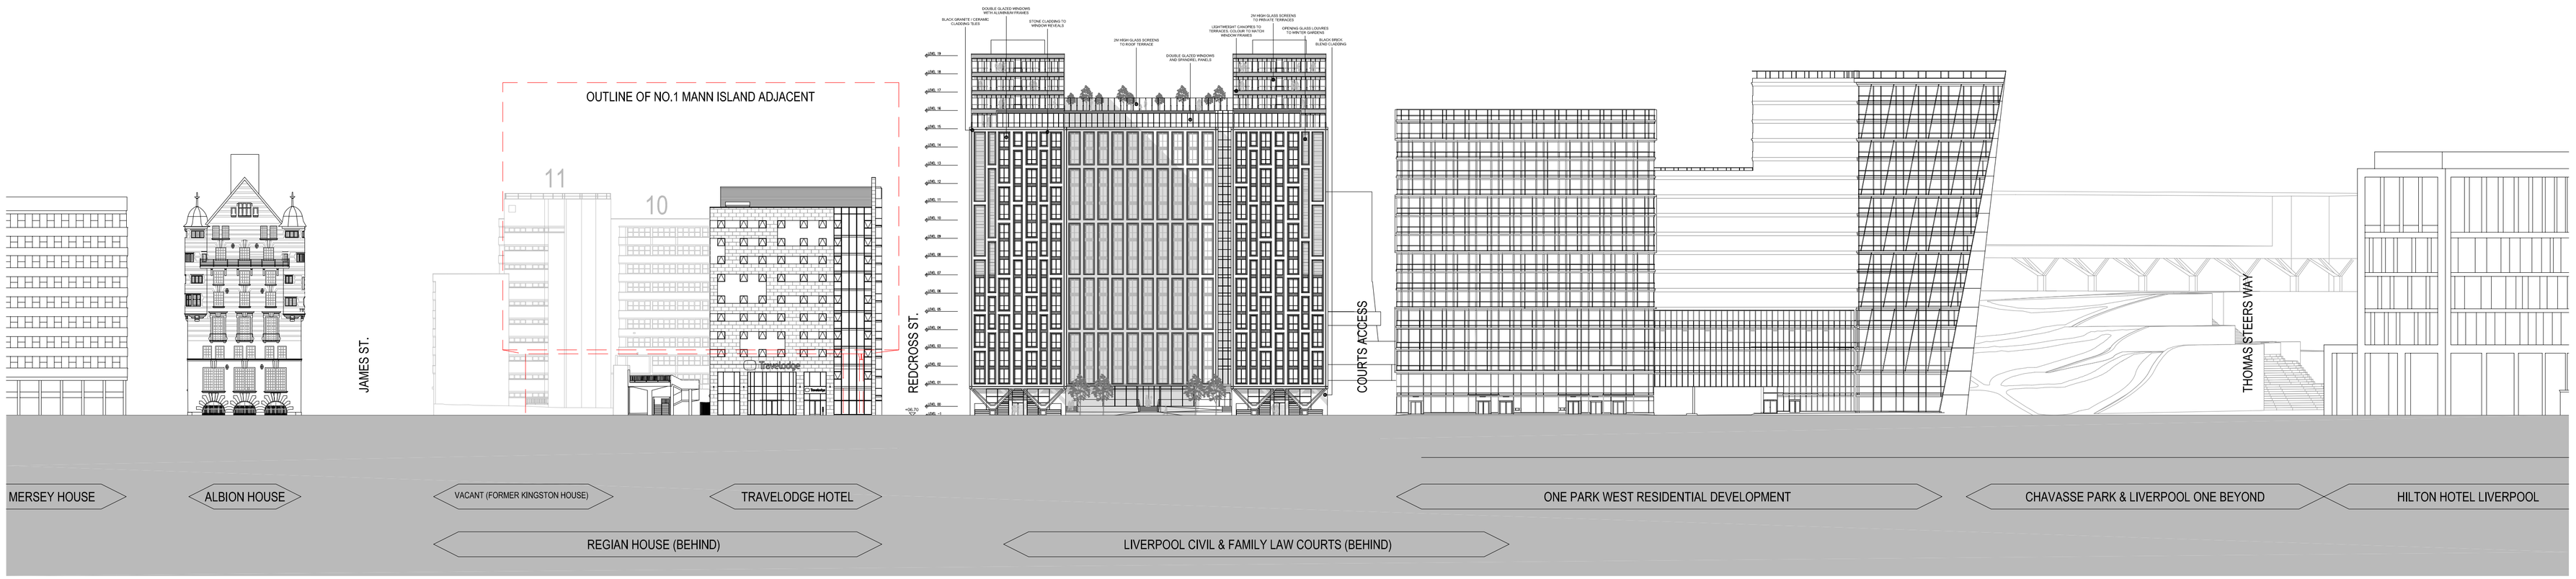

Context Elevation A-A - Front Elevation Along Strand Street

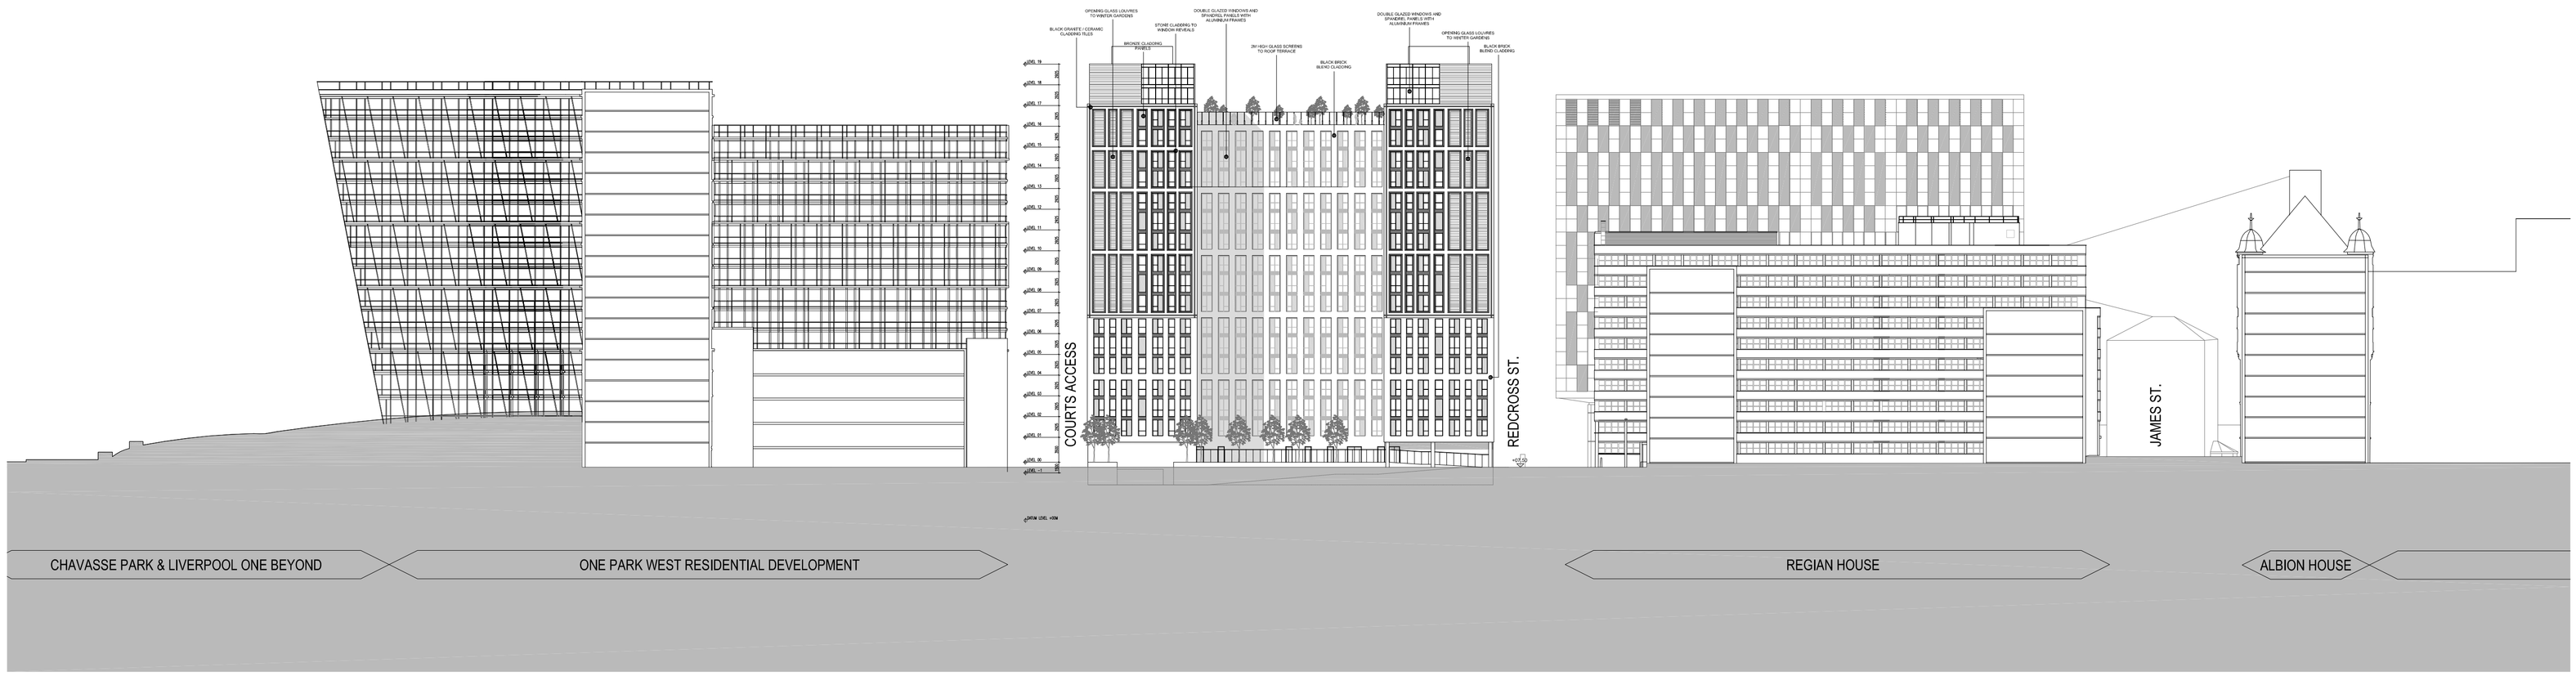

Context Elevation B-B - Rear Elevation

LeachRhodesWalker Architects

21 Strand Street Liverpool

Proposed Context Elevations A & B

Drn By: JDC	Auth By: CJG	Date: 05.07.16
Drg No: 7494/L(00)148	1:500@A1	Rev:

info@lrw.co.uk | www.lrw.co.uk
Riverside Manchester M3 5AA

Manchester +44 (0)161 833 0211
London +44 (0)207 2012160
Bucharest +40 (21) 650 4024