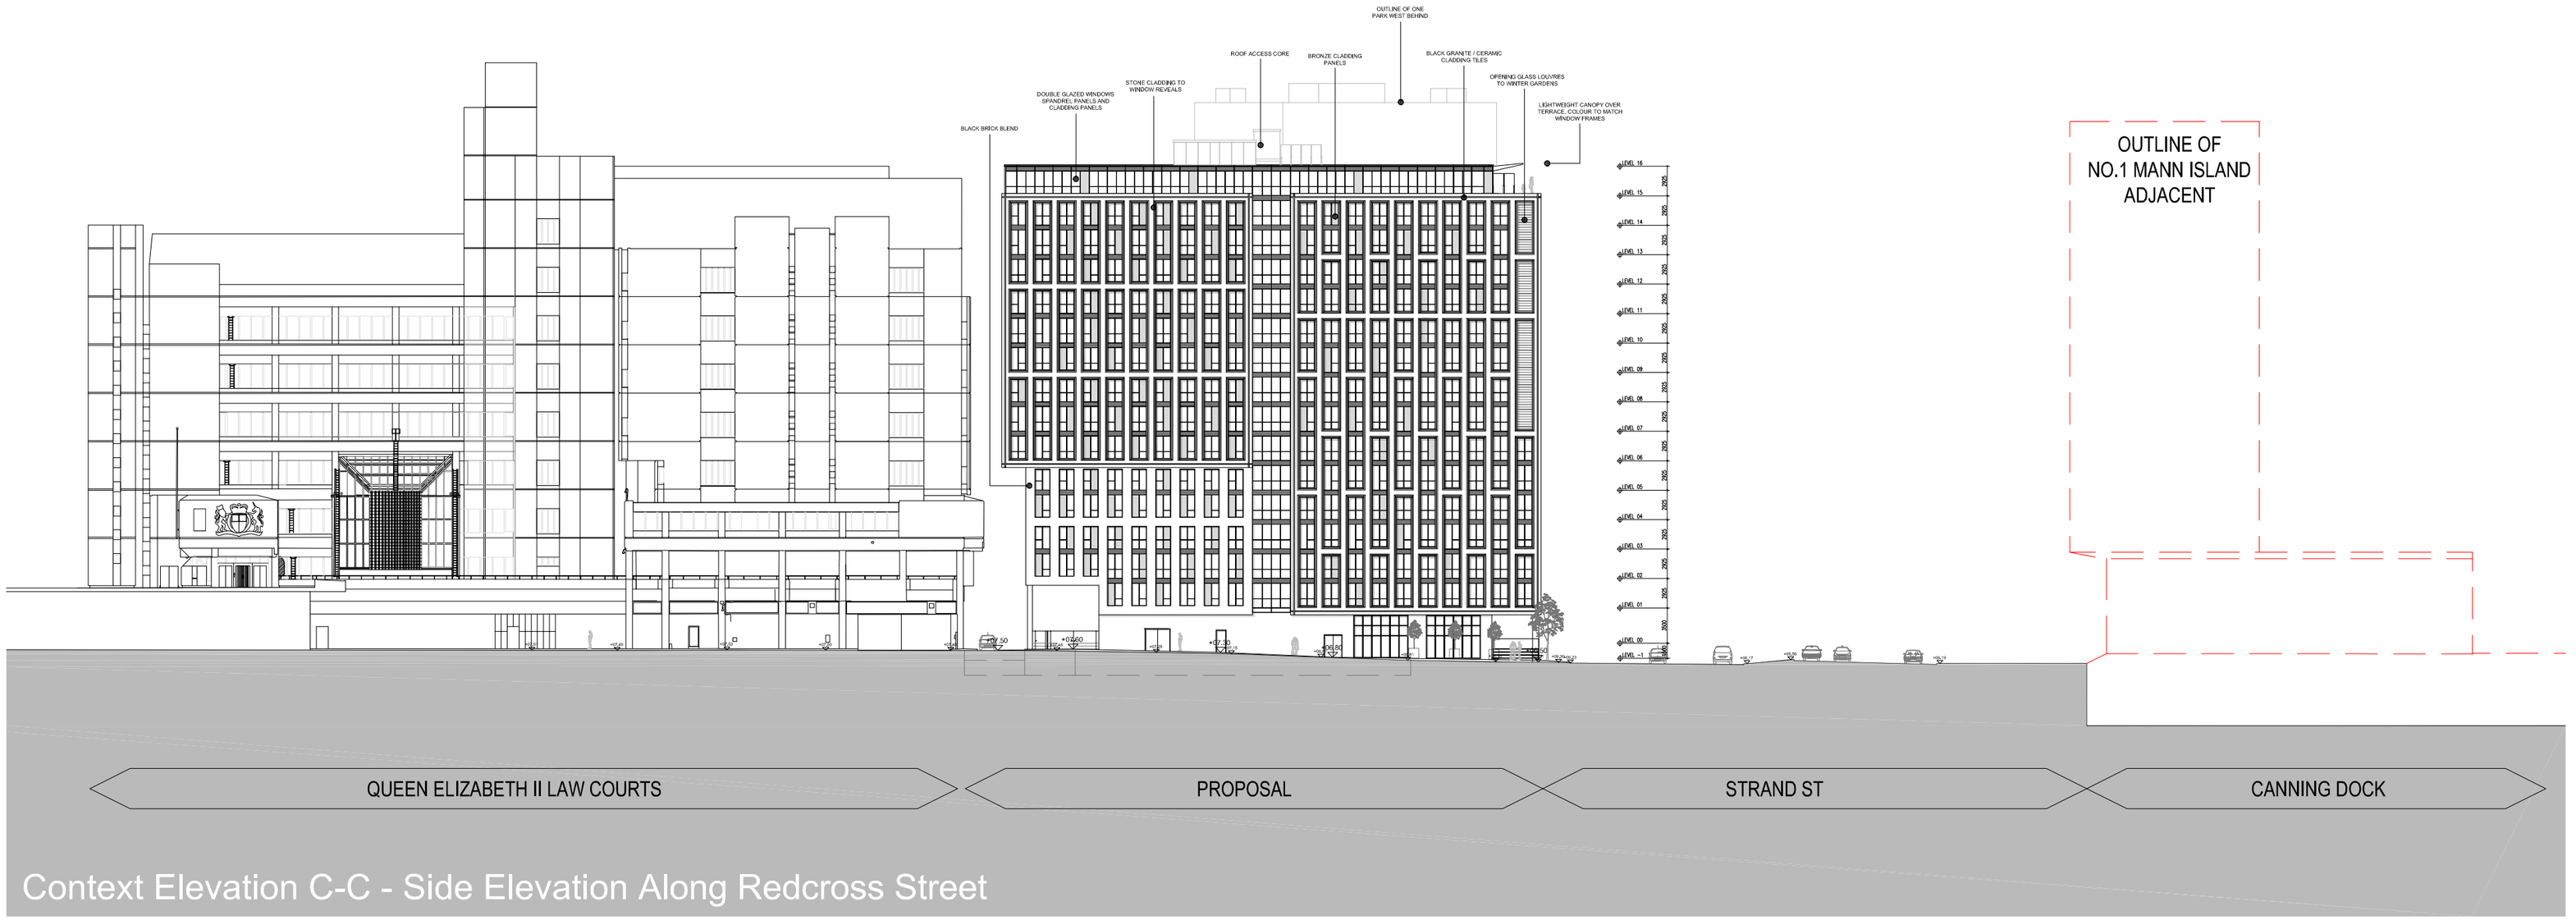

Context Elevation C-C - Side Elevation Along Redcross Street

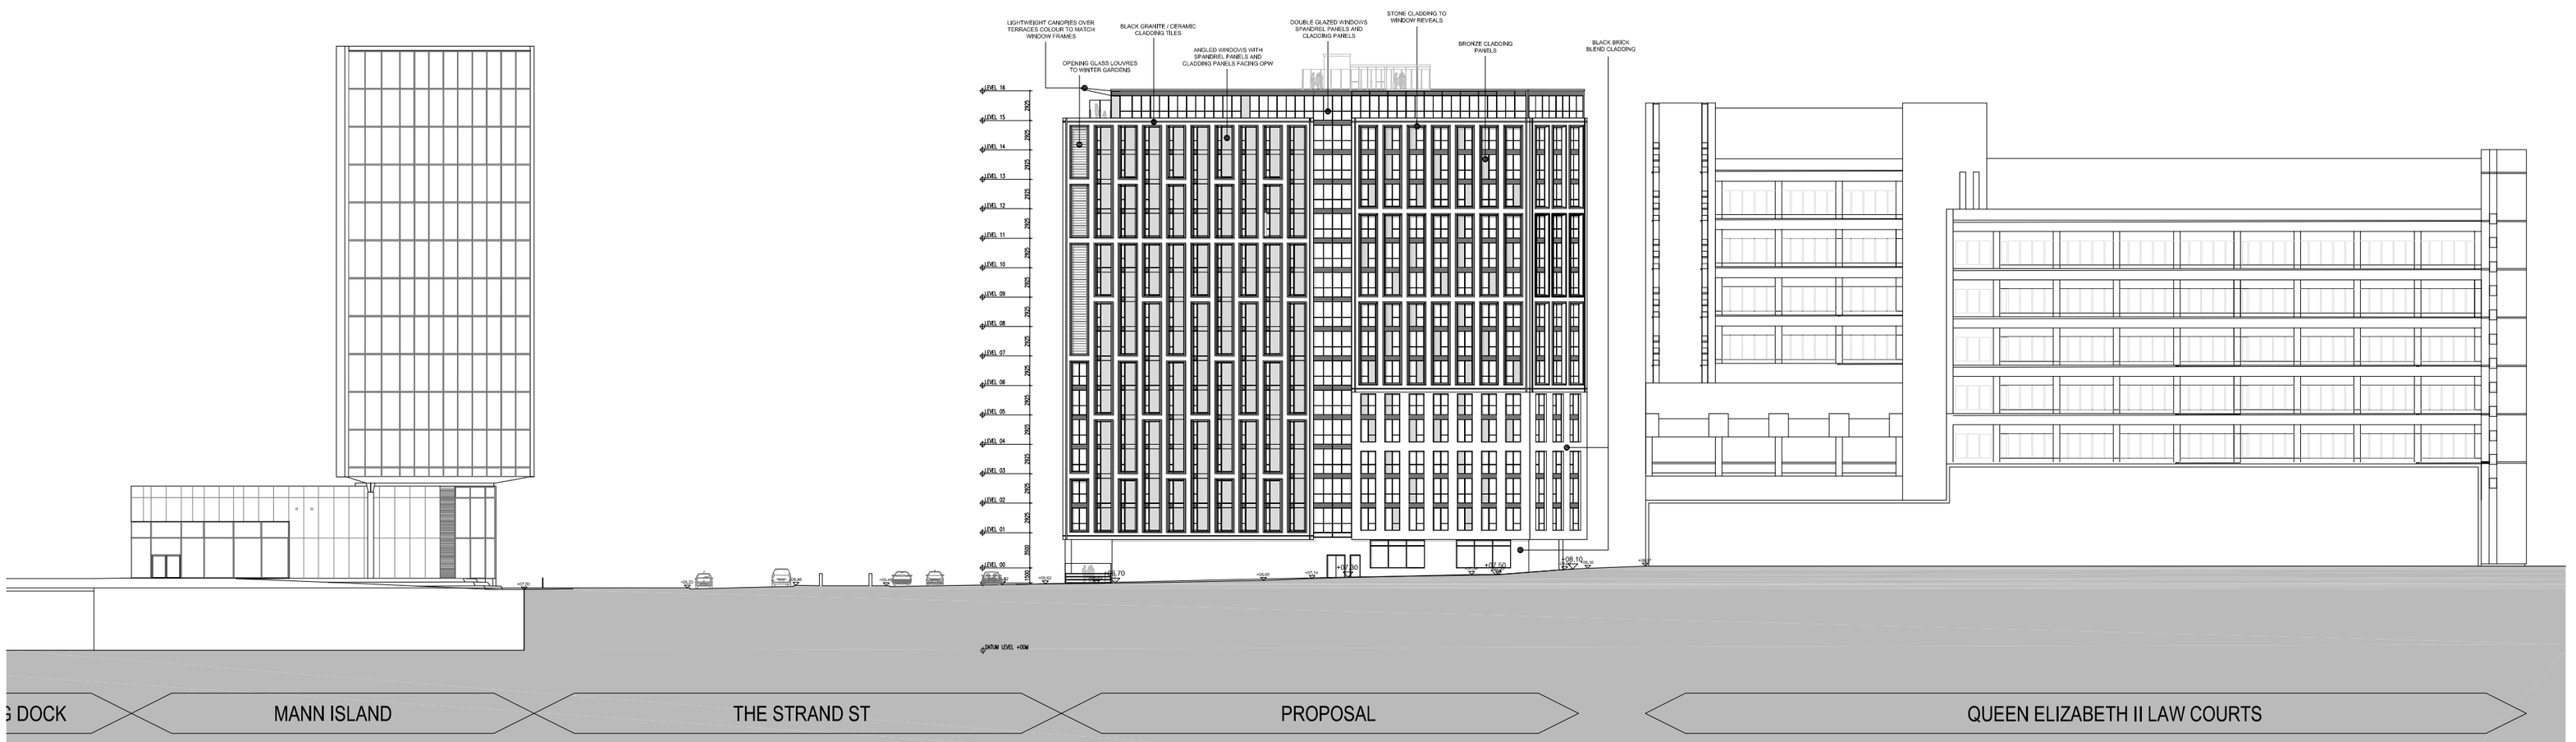

Context Elevation D-D - Side Elevation Along Courts Access Road

LeachRhodesWalker Architects

21 Strand Street Liverpool

Proposed Context Elevations C-C & DD

Drn By: JDC Auth By: CJG Date: 11.11.16

Drg No: 7494/L(00)150 1:500@A2 Rev: B

info@lrw.co.uk | www.lrw.co.uk
Riverside Manchester M3 5AA

Manchester +44 (0)161 833 0211
London +44 (0)207 2012160
Bucharest +40 (21) 650 4024

This drawing is the property of LRW Architects Limited. It is not to be scaled - figured dimensions only to be taken.