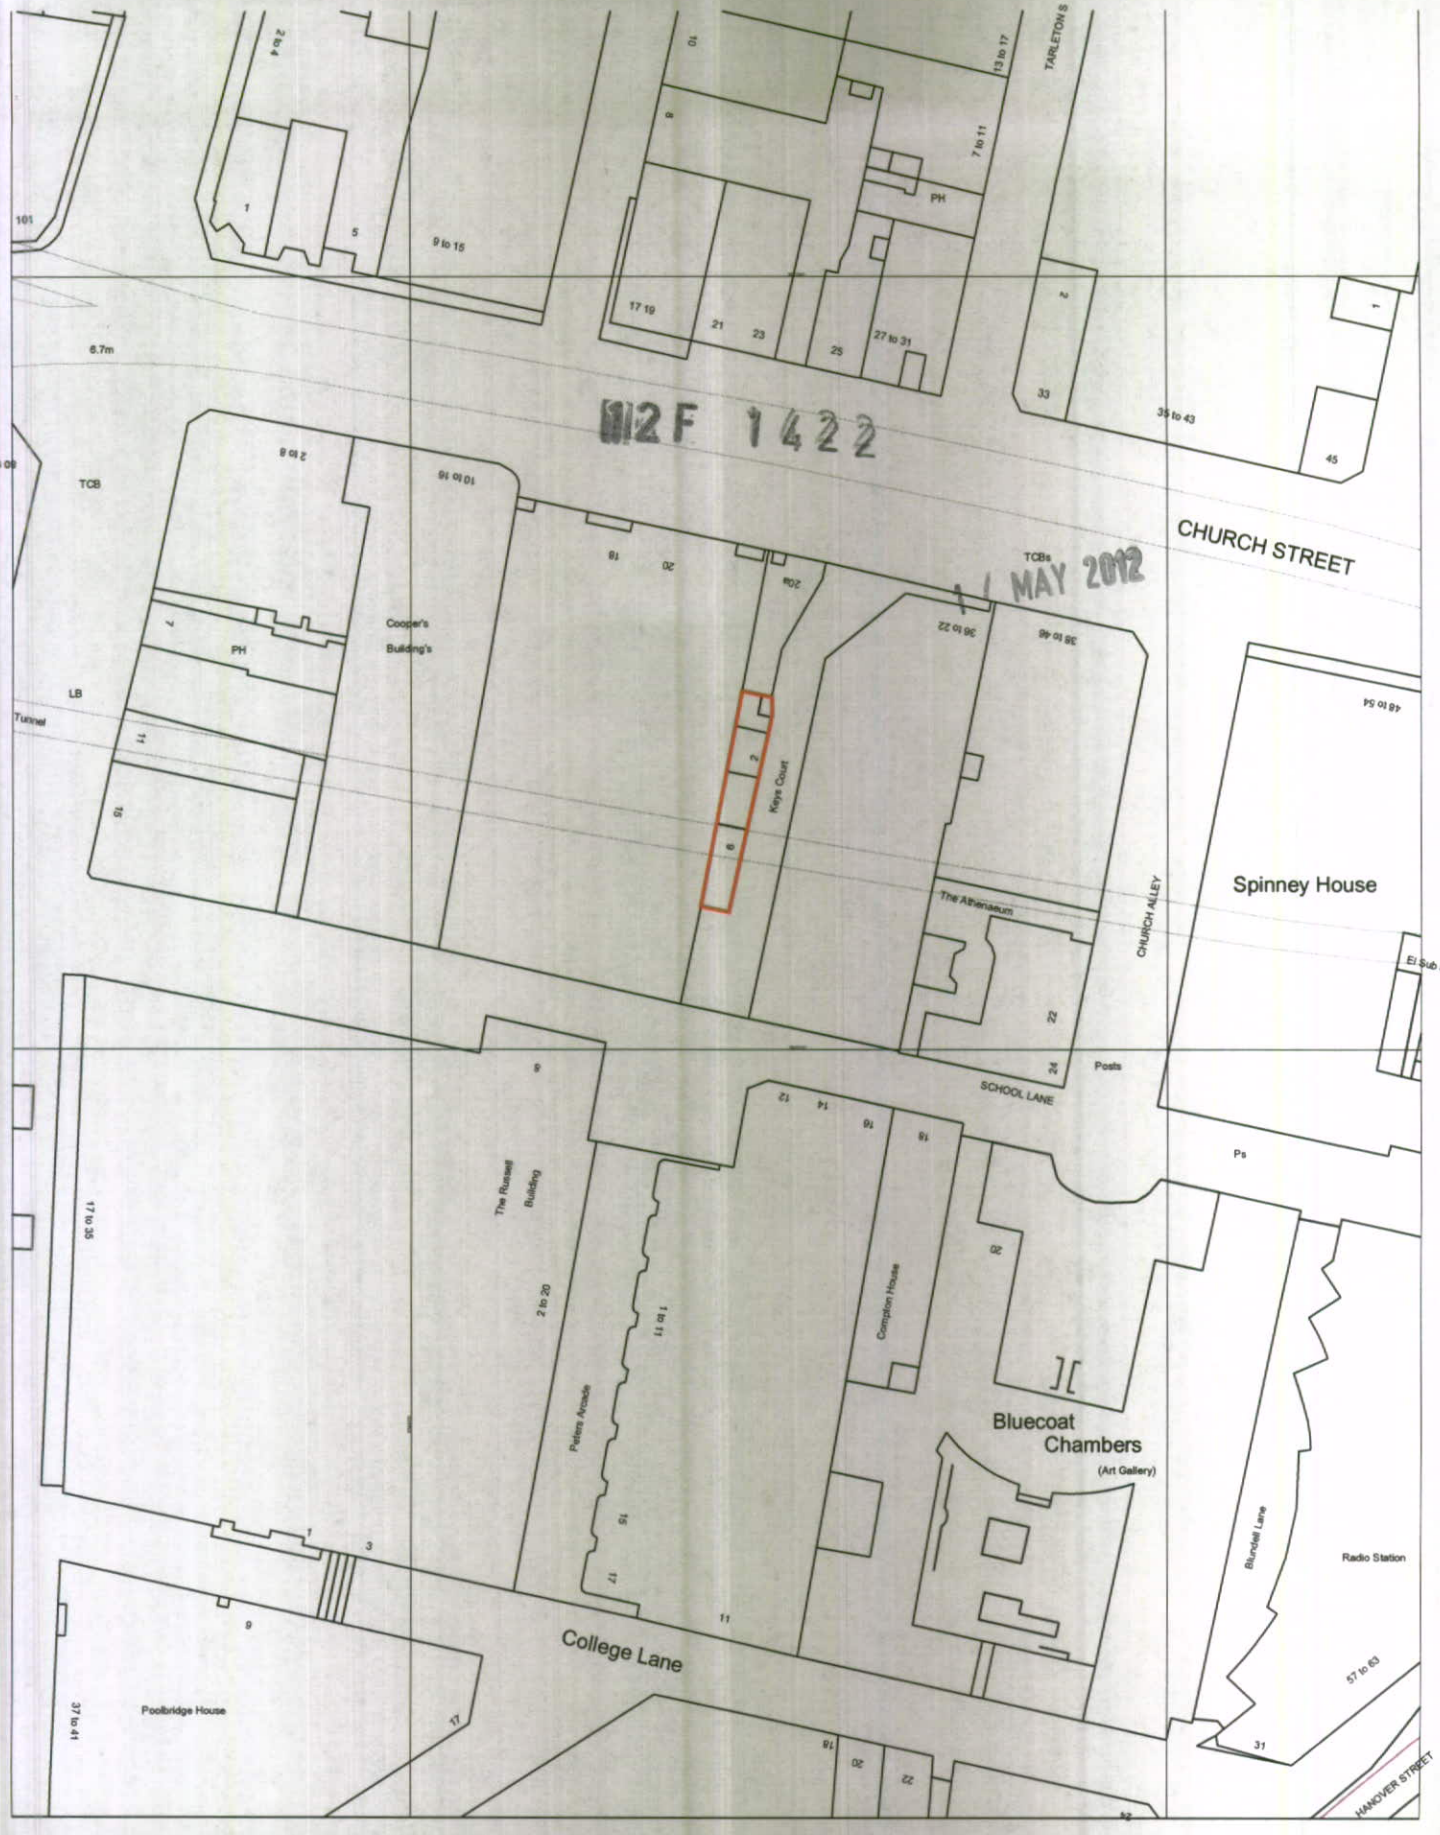

Ordnance Survey, (c) Crown Copyright 2012. All rights reserved. Licence number 100020449

NOTES:

REV	DATE	NOTE	BY

STUDIOTHREE
ARCHITECTS
VANILLA FACTORY
39 FLEET STREET LIVERPOOL L1 4AR
TELEPHONE +44 (0)151 708 1802
FACSIMILE +44 (0)151 708 1803
EMAIL design@studio-three.co.uk
WEB www.studio-three.co.uk

GROSVENOR LIVERPOOL FUND
KEYS COURT, LIVERPOOL ONE
PAVILION REMODELLING

LOCATION PLAN

DATE: MAY 2012
DRAWN: MS
SCALE: 1:1250@A4
STATUS: PLANNING

JOB. No: 1043
DWG. No: OS-01
REV: -

© STUDIO THREE ARCHITECTS LTD 2012
DIMENSIONS IN MILLIMETRES UNLESS OTHERWISE SPECIFIED. DO NOT SCALE. ALL DIMENSIONS TO BE CHECKED ON SITE BY THE CONTRACTOR.

RIBA Chartered Practice