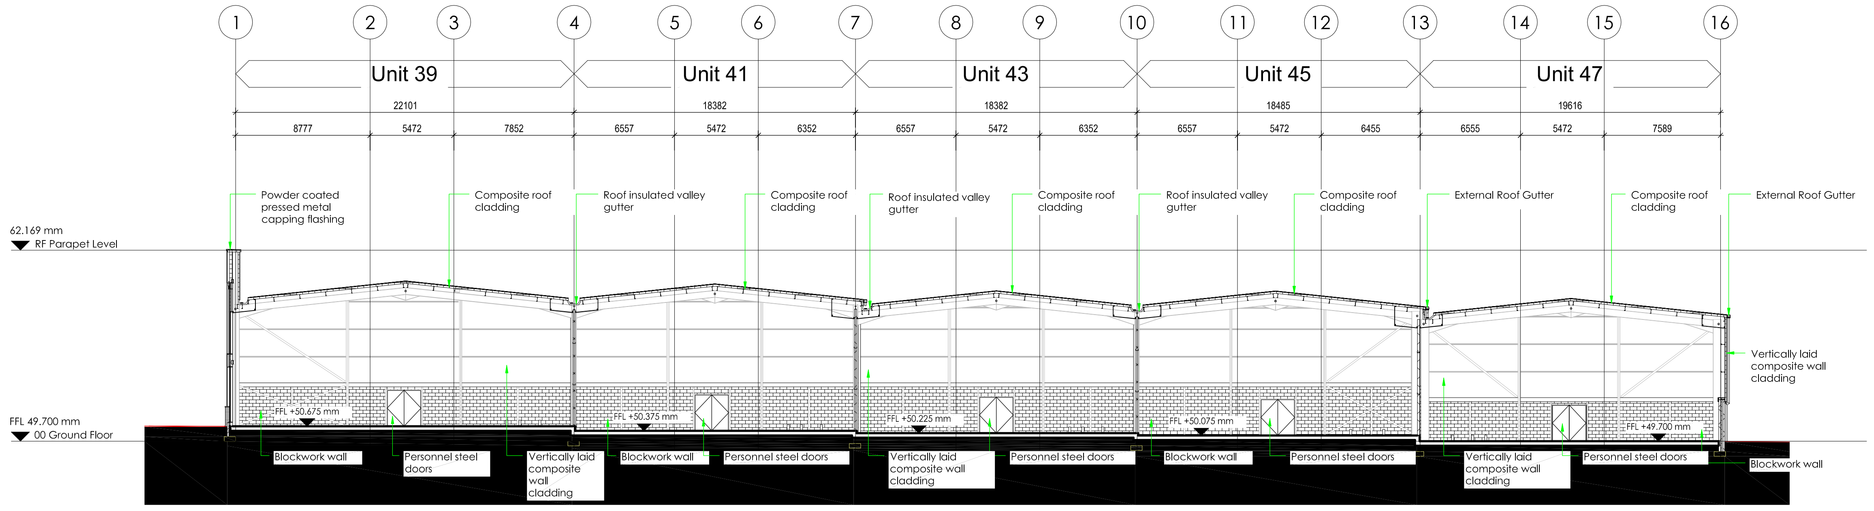

1 GA Section AA
Scale @ 1 : 200

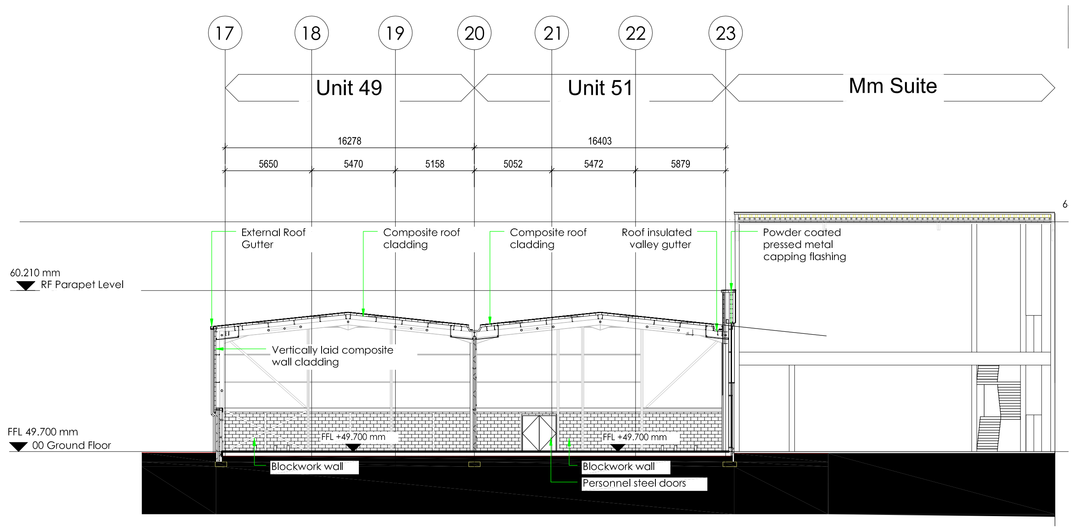

2 GA Section BB
Scale @ 1 : 200

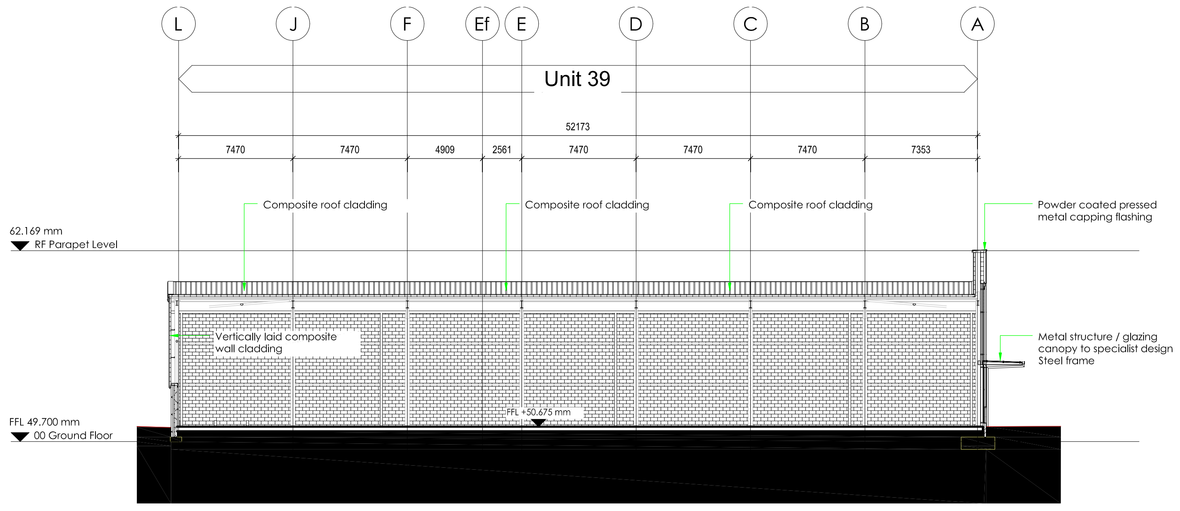

3 GA Cross Section CC
Scale @ 1 : 200

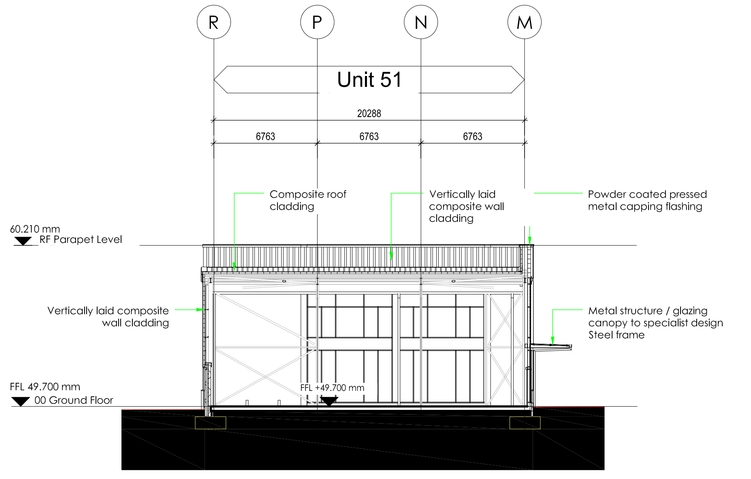

4 GA Cross Section FF
Scale @ 1 : 200

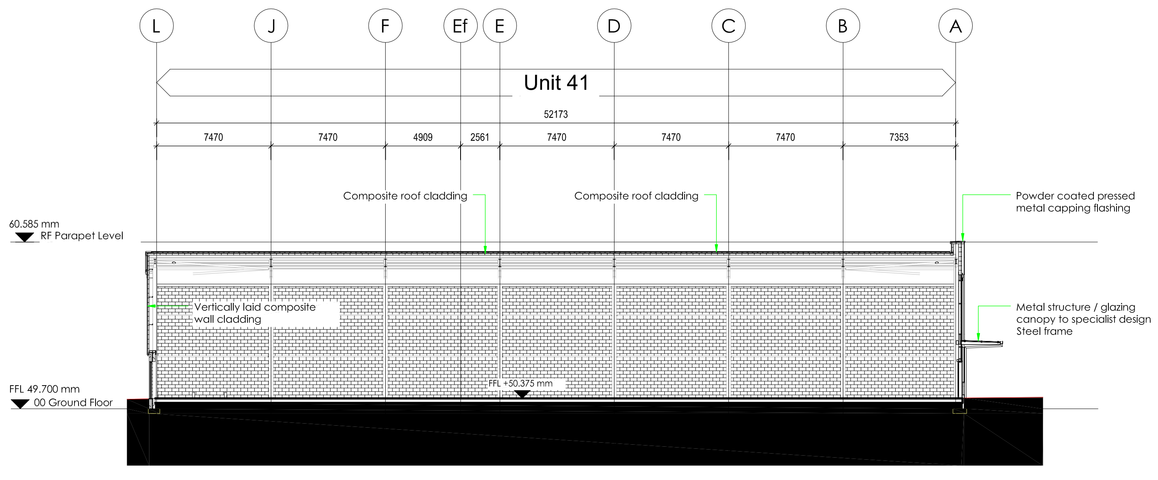

5 GA Cross Section DD
Scale @ 1 : 200

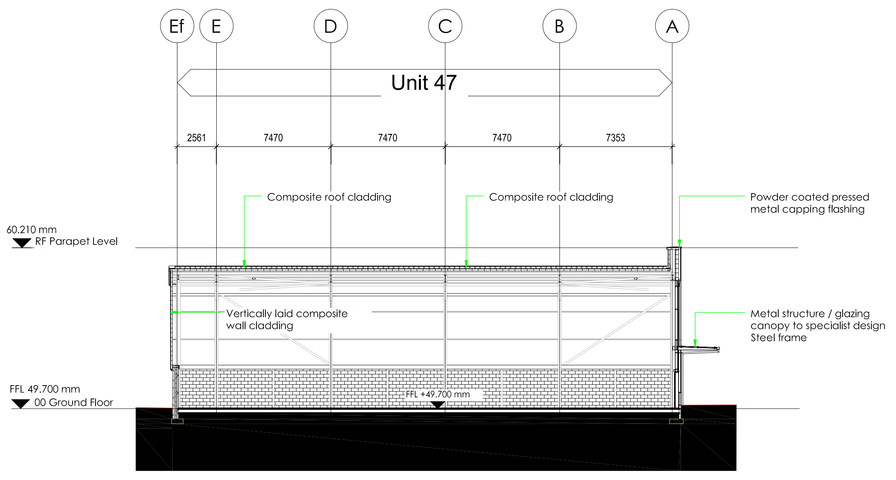

6 GA Cross Section EE
Scale @ 1 : 200

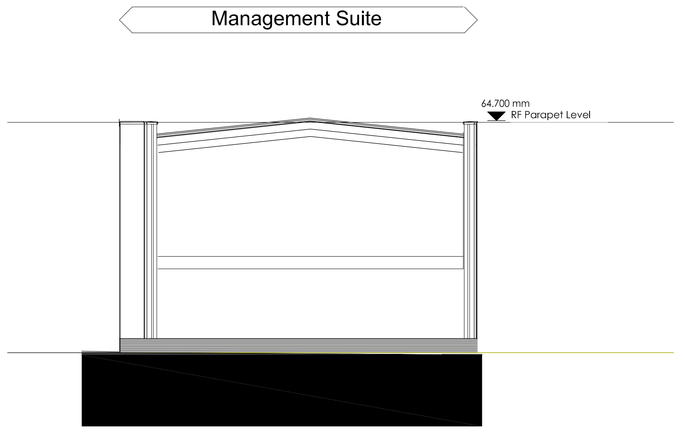

7 GA Cross Section GG
Scale @ 1 : 200

Key Plan

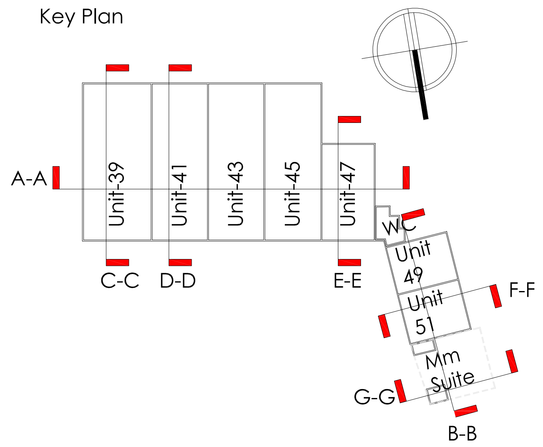

NOTES

- All dimensions and levels are to be checked on site.
- Any discrepancies are to be reported to the architect before any work commences
- This drawing shall not be scaled to ascertain any dimensions. Work to figured dimensions only.
- This drawing shall not be reproduced without express written permission from AEW.
- Title overlay drawings and ownership boundaries are produced using all reasonable endeavors. AEW cannot be responsible for the accuracy or scale discrepancy of base plans supplied to them.

This drawing contains the following model files: -

M8565-AEW-B2-XX-M3-A (P4.0) [50]

DESIGN HAZARD IDENTIFICATION

- No significant Hazards have been identified in this drawing

0 2 4 6 8 10m
Scale 1:200 @ A0

Rev	Date	Drawn by: -	Checked by: -
P5	01/12/16	BR	RH
Management Suite amended			
P4	07/11/16	TS	RH
Addition of Management Suite			
P3	07/11/16		RH
P2	16/09/16		RH

Status: S2 — Purpose of Issue: For Information
drawing stage: Planning
client: **Derwent Estates**
project: **Liverpool Shopping Park**
drawing title: **Proposed Sections**
date: 07/11/16 — drawn:
scale @ A0: 1 : 200 — checked: RH

Rev P5
Drg No. M8565-AEW-B2-XX-DR-A-0505

AEW ARCHITECTS AND DESIGNERS LTD
ARCHITECTURE HOUSE, 6 CHARLOTTE PLACE
SOUTHAMPTON SO14 0TB T: 02380 339955