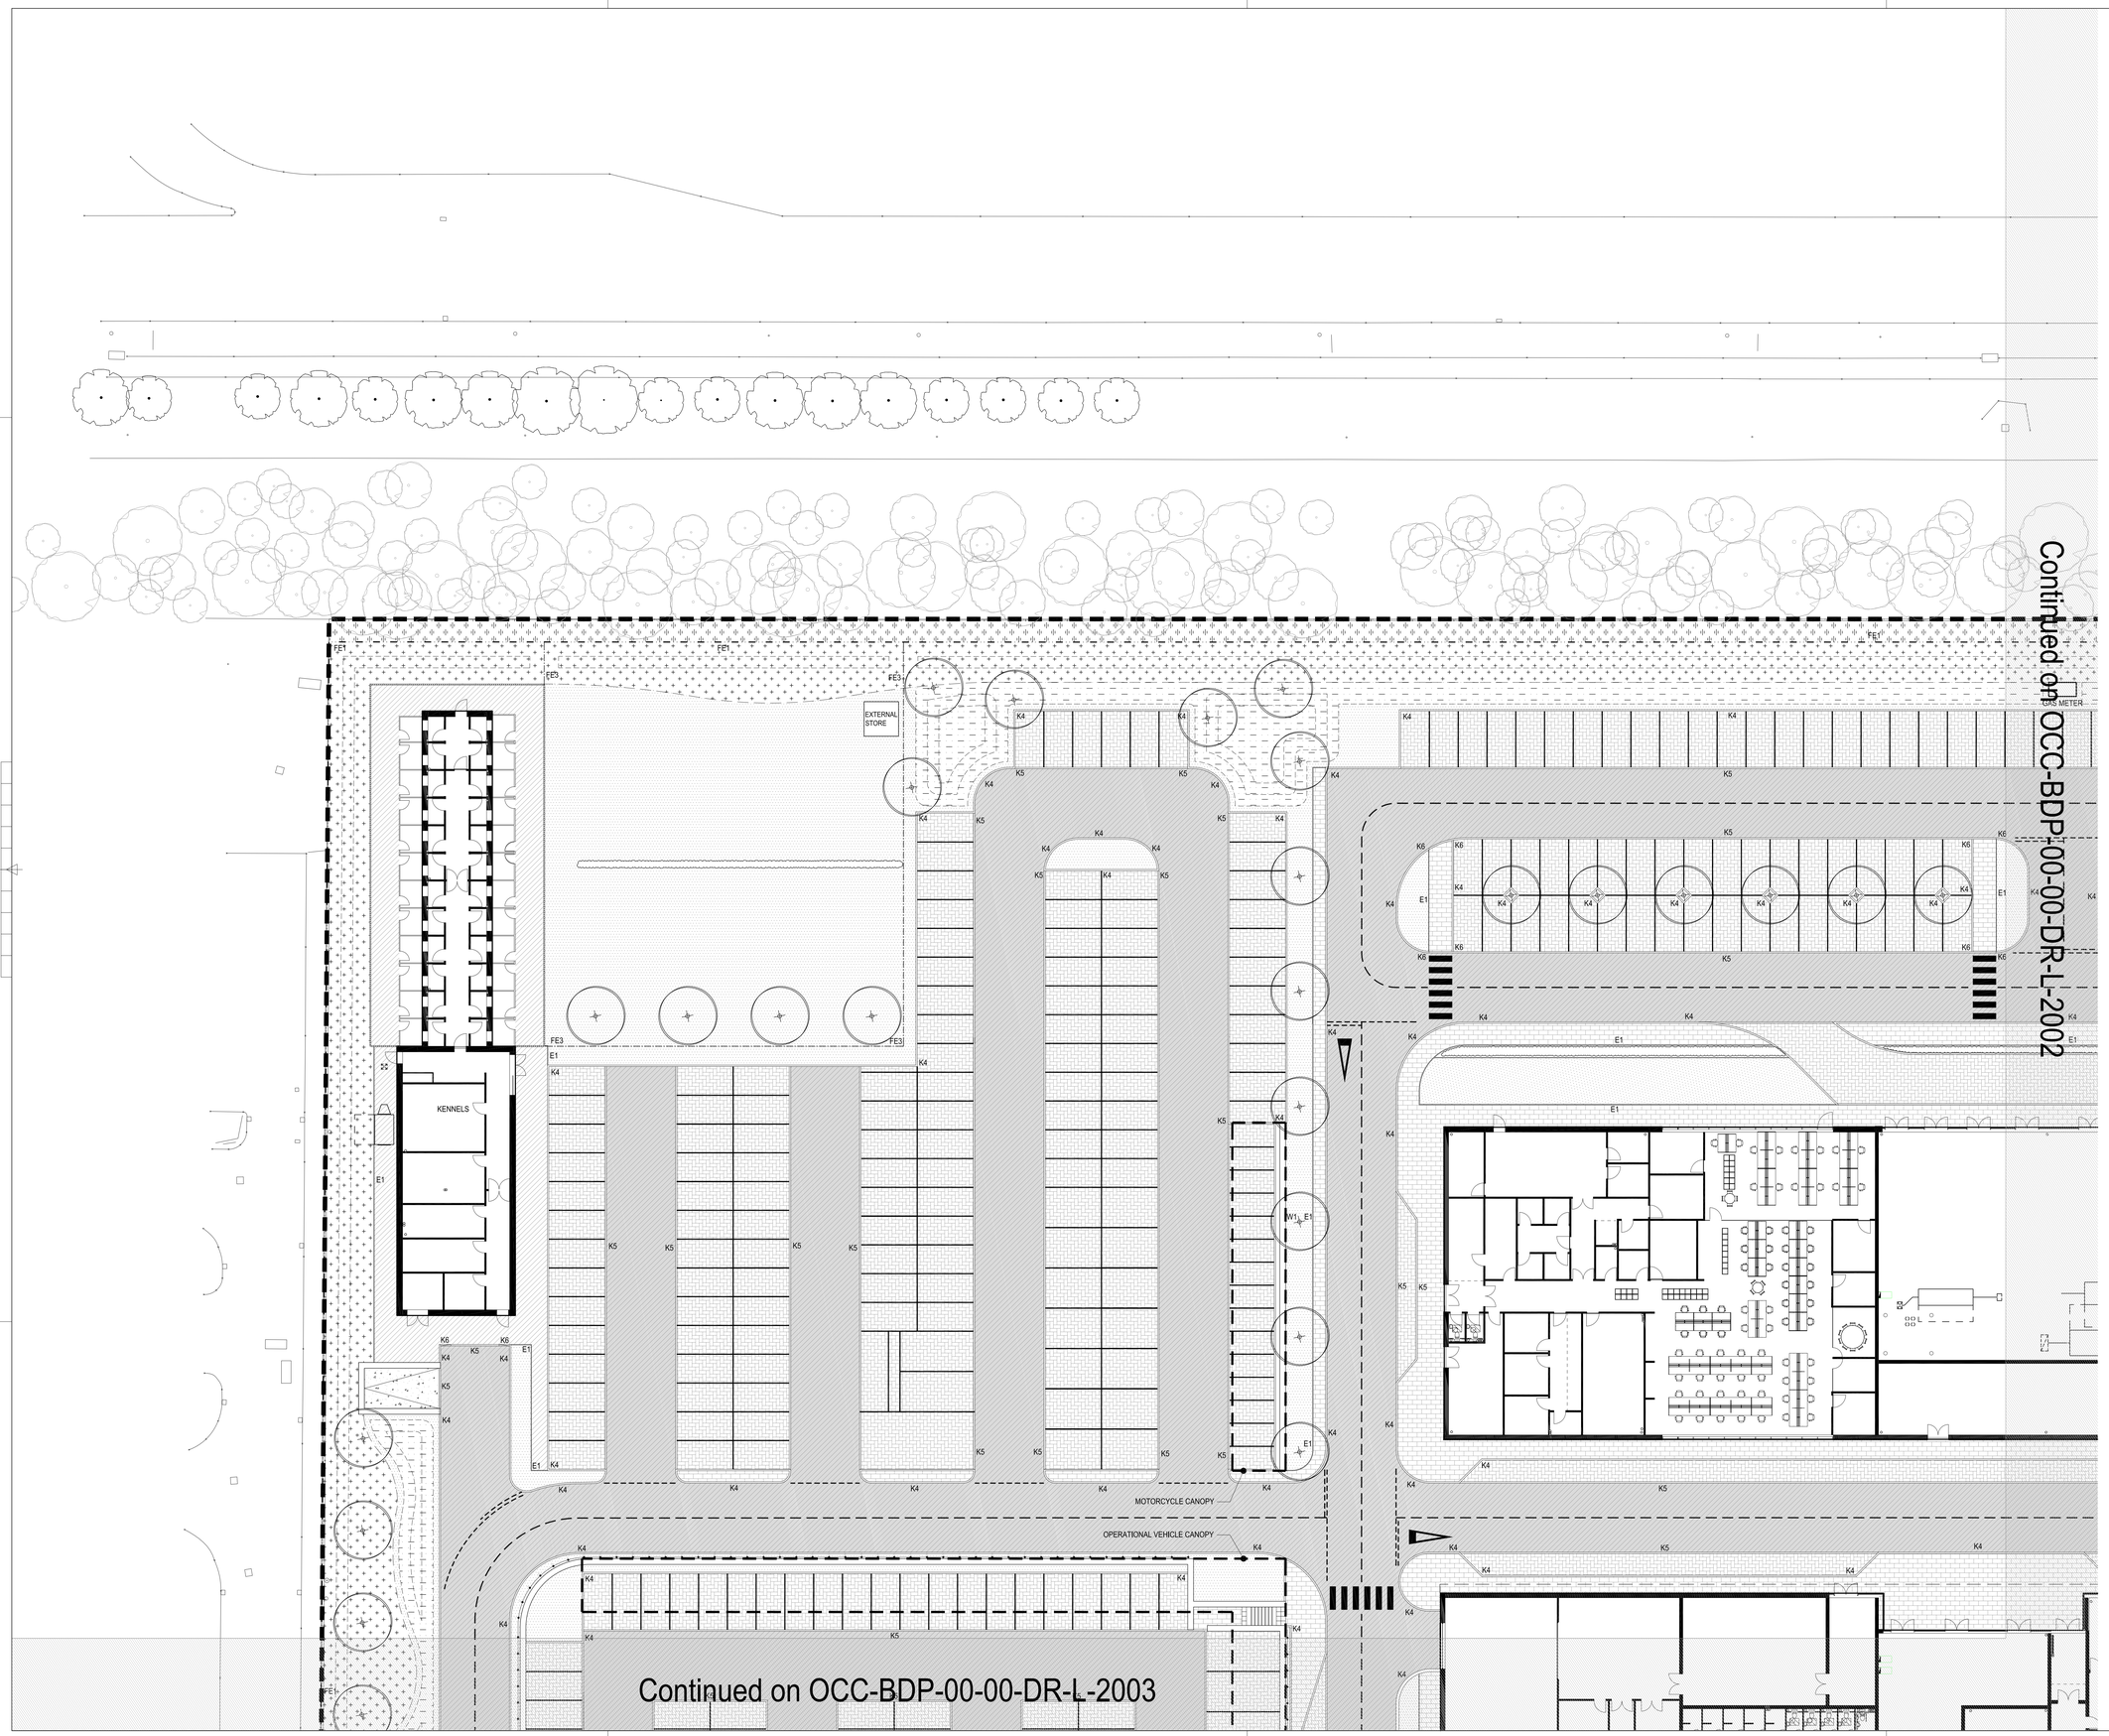

KEY

- SITE BOUNDARY
- GABION WALL
- UPSTAND CONCRETE KERB WITH GRANITE AGGREGATE
- FLUSH CONCRETE KERB WITH GRANITE AGGREGATE
- TRANSITION CONCRETE KERB WITH GRANITE AGGREGATE
- UPSTAND CONCRETE KERB
- FLUSH CONCRETE KERB
- TRANSITION CONCRETE KERB
- HIGH UPSTAND CONCRETE KERB
- CONCRETE EDGE
- TIMBER EDGE
- BRUSHED FINISH CONCRETE
- ASPHALT PEDESTRIAN
- ASPHALT VEHICULAR
- BOUND GRAVEL SURFACE
- GRANITE AGGREGATE CONCRETE PAVING TYPE 1
- GRANITE AGGREGATE CONCRETE PAVING TYPE 2
- GRANITE AGGREGATE CONCRETE PAVING EDGE
- PERMEABLE PAVING
- TACTILE PAVING
- STEP TREADS
- GRASS SEEDING
- WILDFLOWER SEEDING TO SITE PERIMETER
- WILDFLOWER SEEDING TO BUND
- PROPOSED TREE
- AMENITY SHRUBS
- CLIMBING PLANTS
- HEDGES
- SWALE PLANTING
- FENCE TYPE 1 - PERIMETER 2.4m HIGH BLACK WELDMESH
- FENCE TYPE 2 - SLATTED SCREEN 2m HIGH
- FENCE TYPE 3 - DOGS AREA 2.4m HIGH BLACK WELDMESH
- TURNSTILE IN SECURE LINE
- SECURE BARRIER
- STANDARD BARRIER
- BOLLARD TYPE 1 - SECURE LINE
- STAFF CYCLE STANDS
- VISITOR CYCLE STANDS
- CONCRETE BENCH TYPE 1
- CONCRETE BENCH TYPE 2
- CANOPY STRUCTURE
- CCTV COLUMN
- FLAG POLE
- SIGNAGE TO VEHICLE ENTRANCE

BDP SHALL HAVE NO RESPONSIBILITY FOR ANY USE MADE OF THIS DOCUMENT OTHER THAN FOR THAT WHICH IT WAS PREPARED AND ISSUED.
ALL DIMENSIONS SHOULD BE CHECKED ON SITE.
DO NOT SCALE FROM THIS DRAWING.
ANY DRAWING ERRORS OR DISCREPANCIES SHOULD BE BROUGHT TO THE ATTENTION OF SUB LEVEL DESIGN PARTNERSHIP AT THE ADDRESS SHOWN BELOW

NOTES

TO BE READ IN CONJUNCTION WITH LANDSCAPE DRAWINGS:

OCC-BDP-00-00-DR-L-1001 - LANDSCAPE MASTERPLAN
OCC-BDP-00-00-DR-L-1002 - PLANTING STRATEGY PLAN
OCC-BDP-00-00-DR-L-1003 - TREE RETENTION PLAN
OCC-BDP-00-00-DR-L-1004 - PROPOSED LEVELS / CONTOURS
OCC-BDP-00-00-DR-L-1005 - PROPOSED PARKING STRATEGY

OCC-BDP-00-00-DR-L-2002 - GENERAL ARRANGEMENT 2 OF 4
OCC-BDP-00-00-DR-L-2003 - GENERAL ARRANGEMENT 3 OF 4
OCC-BDP-00-00-DR-L-2004 - GENERAL ARRANGEMENT 4 OF 4

OCC-BDP-00-XX-DR-L-4001 - LANDSCAPE SECTIONS 1 OF 3
OCC-BDP-00-XX-DR-L-4002 - LANDSCAPE SECTIONS 2 OF 3
OCC-BDP-00-XX-DR-L-4003 - LANDSCAPE SECTIONS 3 OF 3

REVISION / DESCRIPTION	DRAWN	AUTHORISED	DATE
2 ISSUED FOR PLANNING	MJS	JRM	13.07.2015
1.2 DRAFT PLANNING ISSUE	MJS	JRM	29.06.2015
1.1 INITIAL DRAFT ISSUE FOR COSTING PURPOSES	MJS	JRM	04.06.2015

SITE PLAN

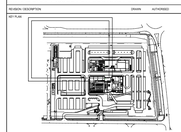

CLIENT

BDP.
11 Ducie Street
P.O. Box 85, Piccadilly Basin
Manchester M60 3JA
United Kingdom
T +44 (0)161 828 2200
F +44 (0)161 828 2235
www.bdp.com

POLICE AND CRIME COMMISSIONER FOR MERSEYSIDE OCC

DRAWING TITLE: GENERAL ARRANGEMENT SHEET 1 0F 4

SCALE @ A1: 1:200

DATE: JUN '15

PROJECT NO: P2006318

ORIGINATOR NUMBER: OCC-BDP-00-00-DR-L-2001

REVISION: S1-P2