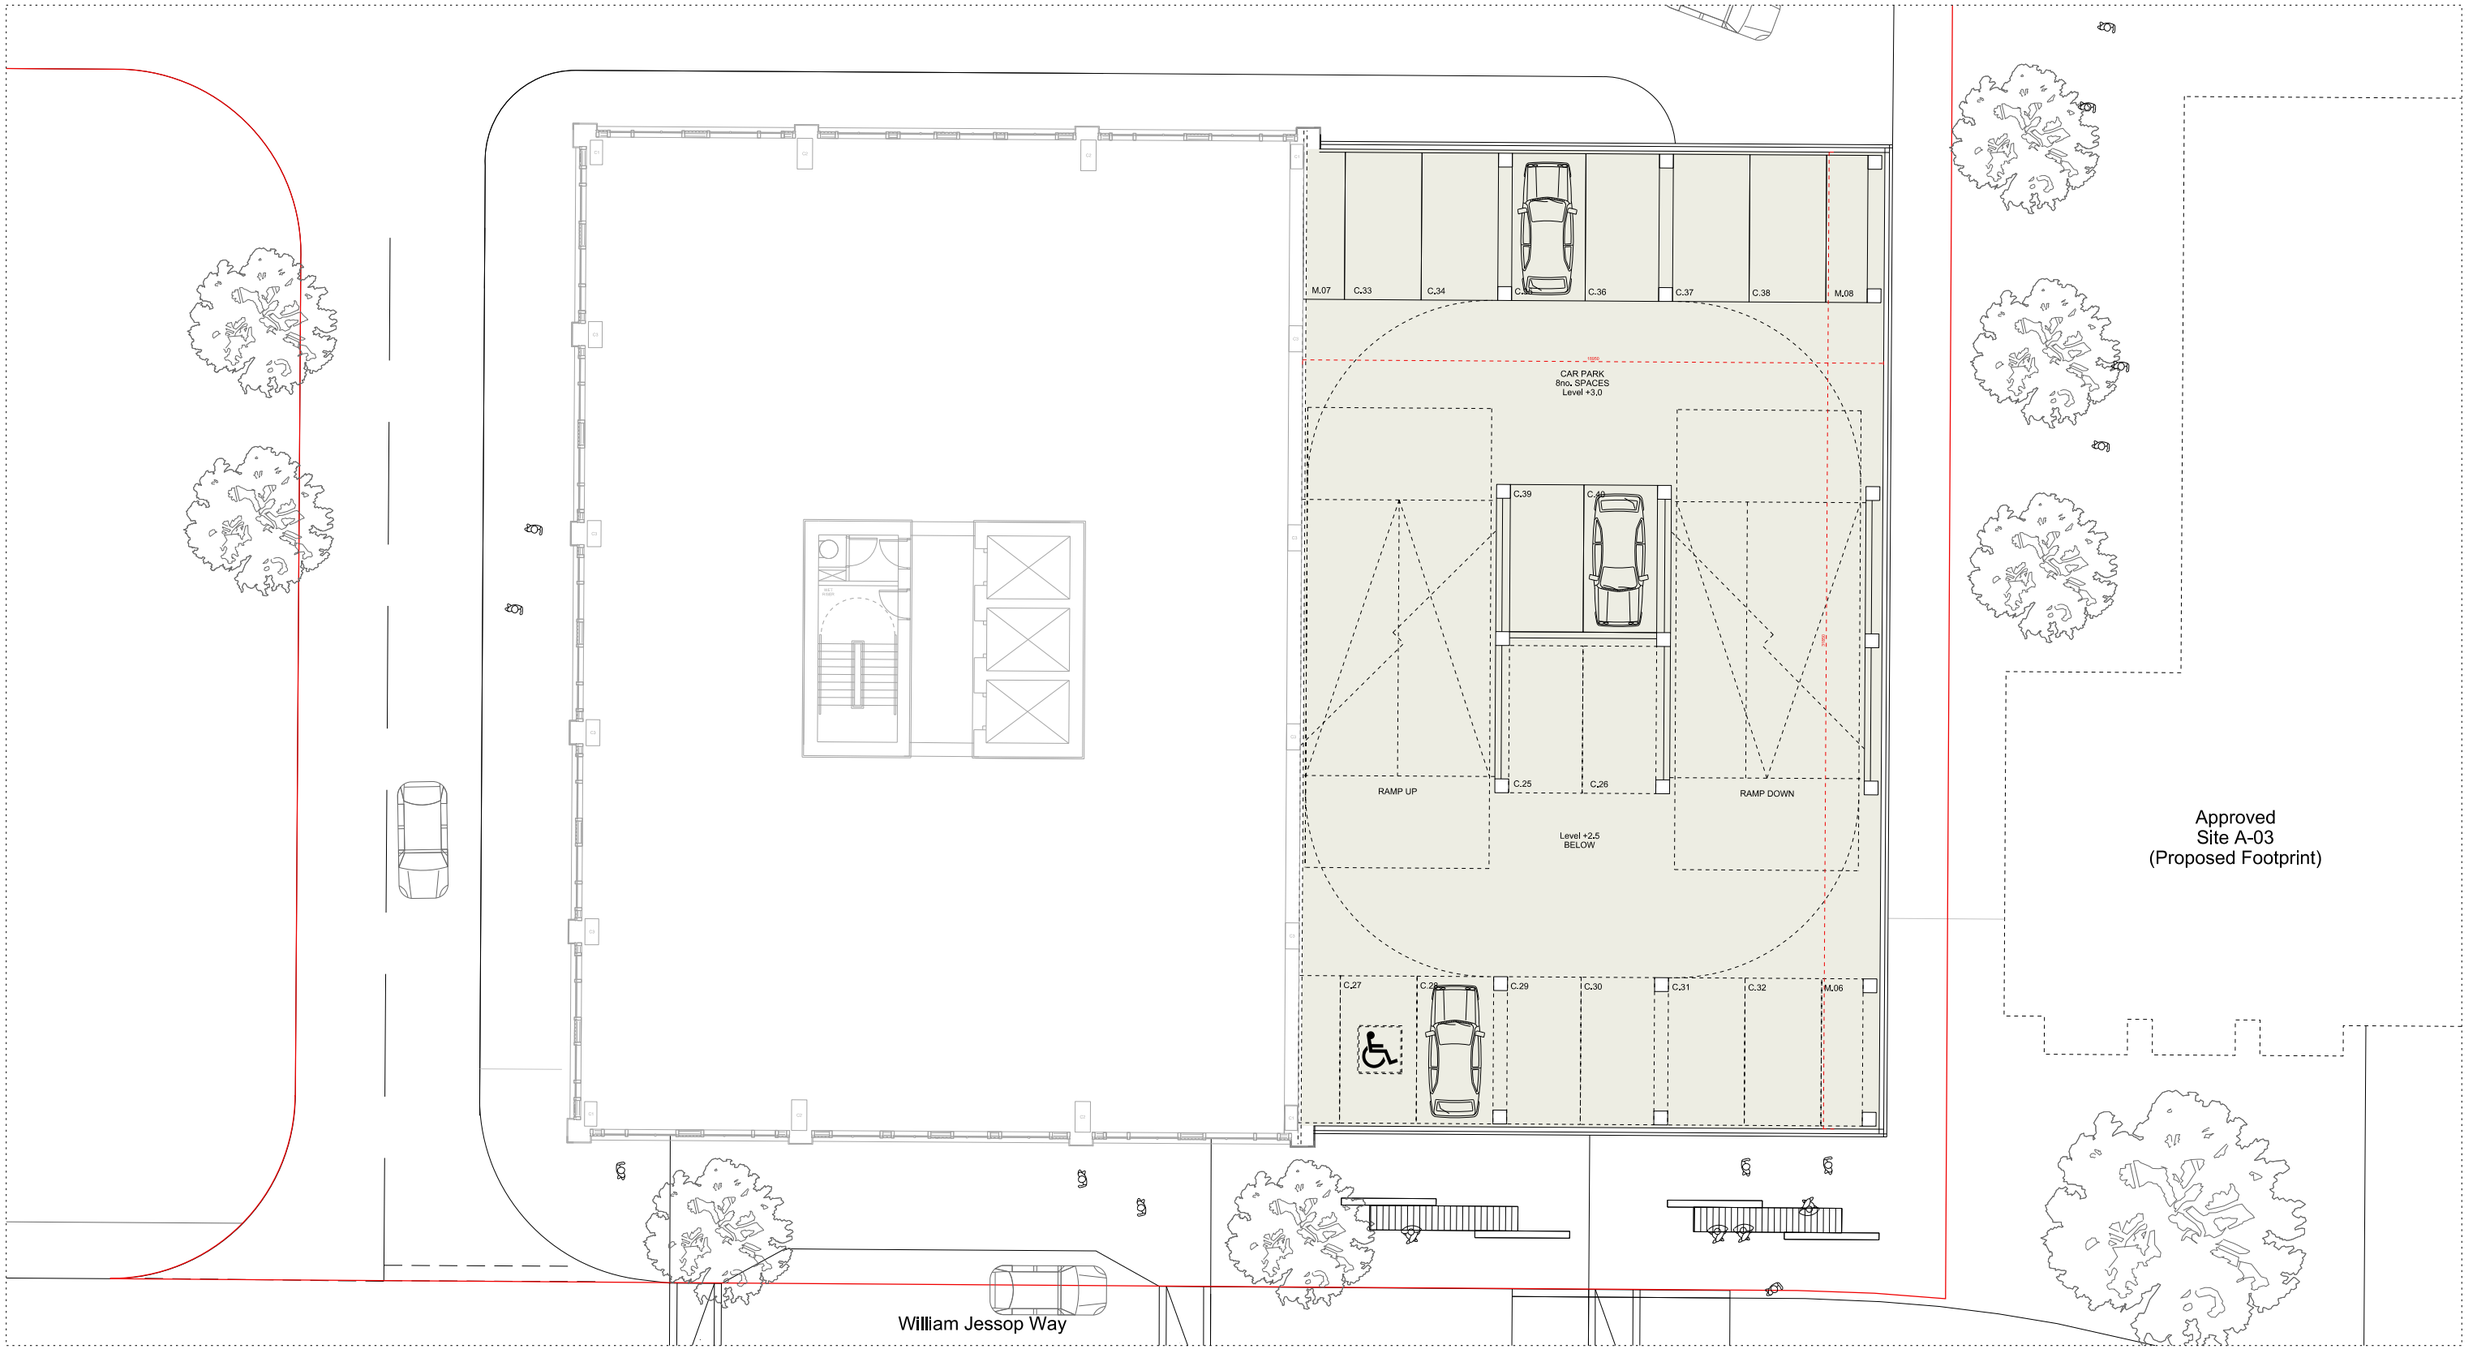


Approved
Site A-03
(Proposed Footprint)

Planning Application Boundary

N

PLEASE NOTE THAT CERTAIN DRAWINGS WERE RECEIVED FROM A THIRD PARTY AND WE CANNOT CONFIRM THEIR ACCURACY. WE WOULD ADVISE THAT ALL DRAWINGS / DIMENSIONS ARE CHECKED ON SITE.

# FALCONER CHESTER HALL

FCH

London | Liverpool | Kuala Lumpur | Telephone +44(0)151 243 5800

Rev B - 28.02.2017 - Reduced footprint.
Rev A - 02.08.2016 - Amendments to core.

Project Title
Princes Reach, Princes Dock, Liverpool

Drawing Title
Intermediate Car Park Level

Client
MODA Living (Princes Dock) Ltd, Tower One Property Company Ltd, Peel Land (Intermediate) Ltd

| Drawn By | Date | Project No. |
|---|---|---|
| MH | May 2016 | P15-111 |

Scale
1:200 @ A3

Drawing No.
02-03-051B

www.fcharchitects.com
© F.C.H.