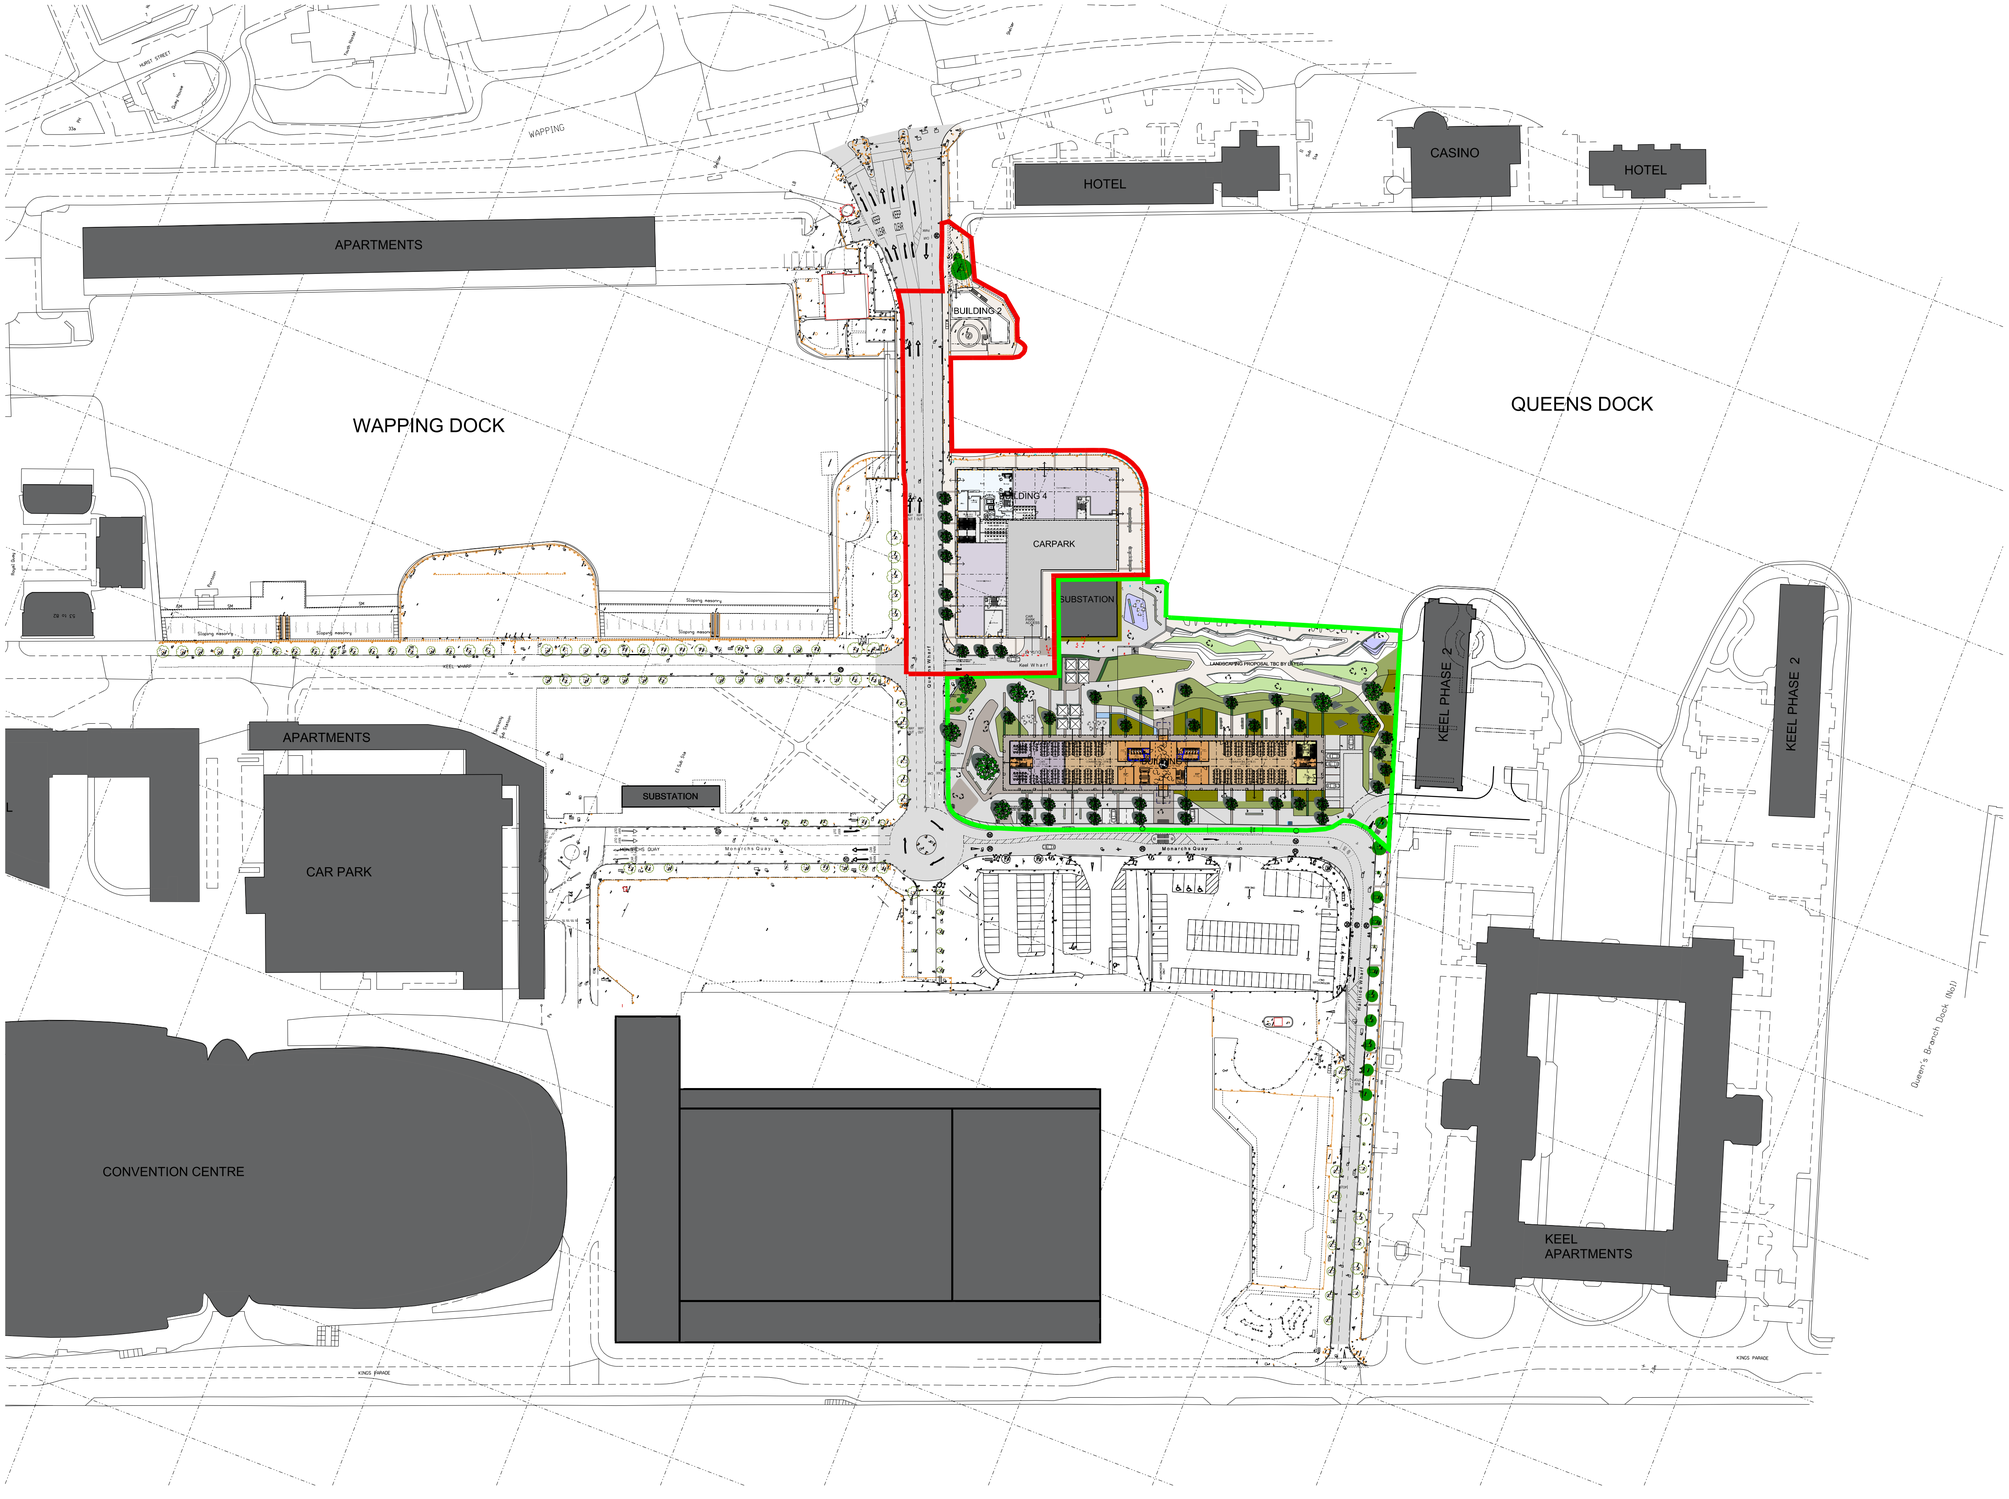

KEY

APPLICATION SITE
6,224 sq.m / 1.53 Acres / 0.62 Hectares

PREVIOUS APPLICATION
ALREADY SUBMITTED

Rev D - 22.03.18 Car Park removed from drawing and existing OS reinstated
Rev C - 06.11.17 Application site boundary updated
Rev B - 06.10.17 Building 3 and landscaping updated
Rev A - 02.10.17 Building 4 note added

Project Title
Kings Dock

Drawing Title
Proposed site plan - Application 1b

Client
Vinci Developments

Drawn By
SLF

Date
02.10.17

Scale
1:1250 @ A1

Project No.
P16-144

Drawing No.
02-02-007D

FALCONER
CHESTER
HALL

FCH

London | Liverpool | Kuala Lumpur | Telephone +44(0)151 243 5800
www.fcharchitects.com
© F.C.H.