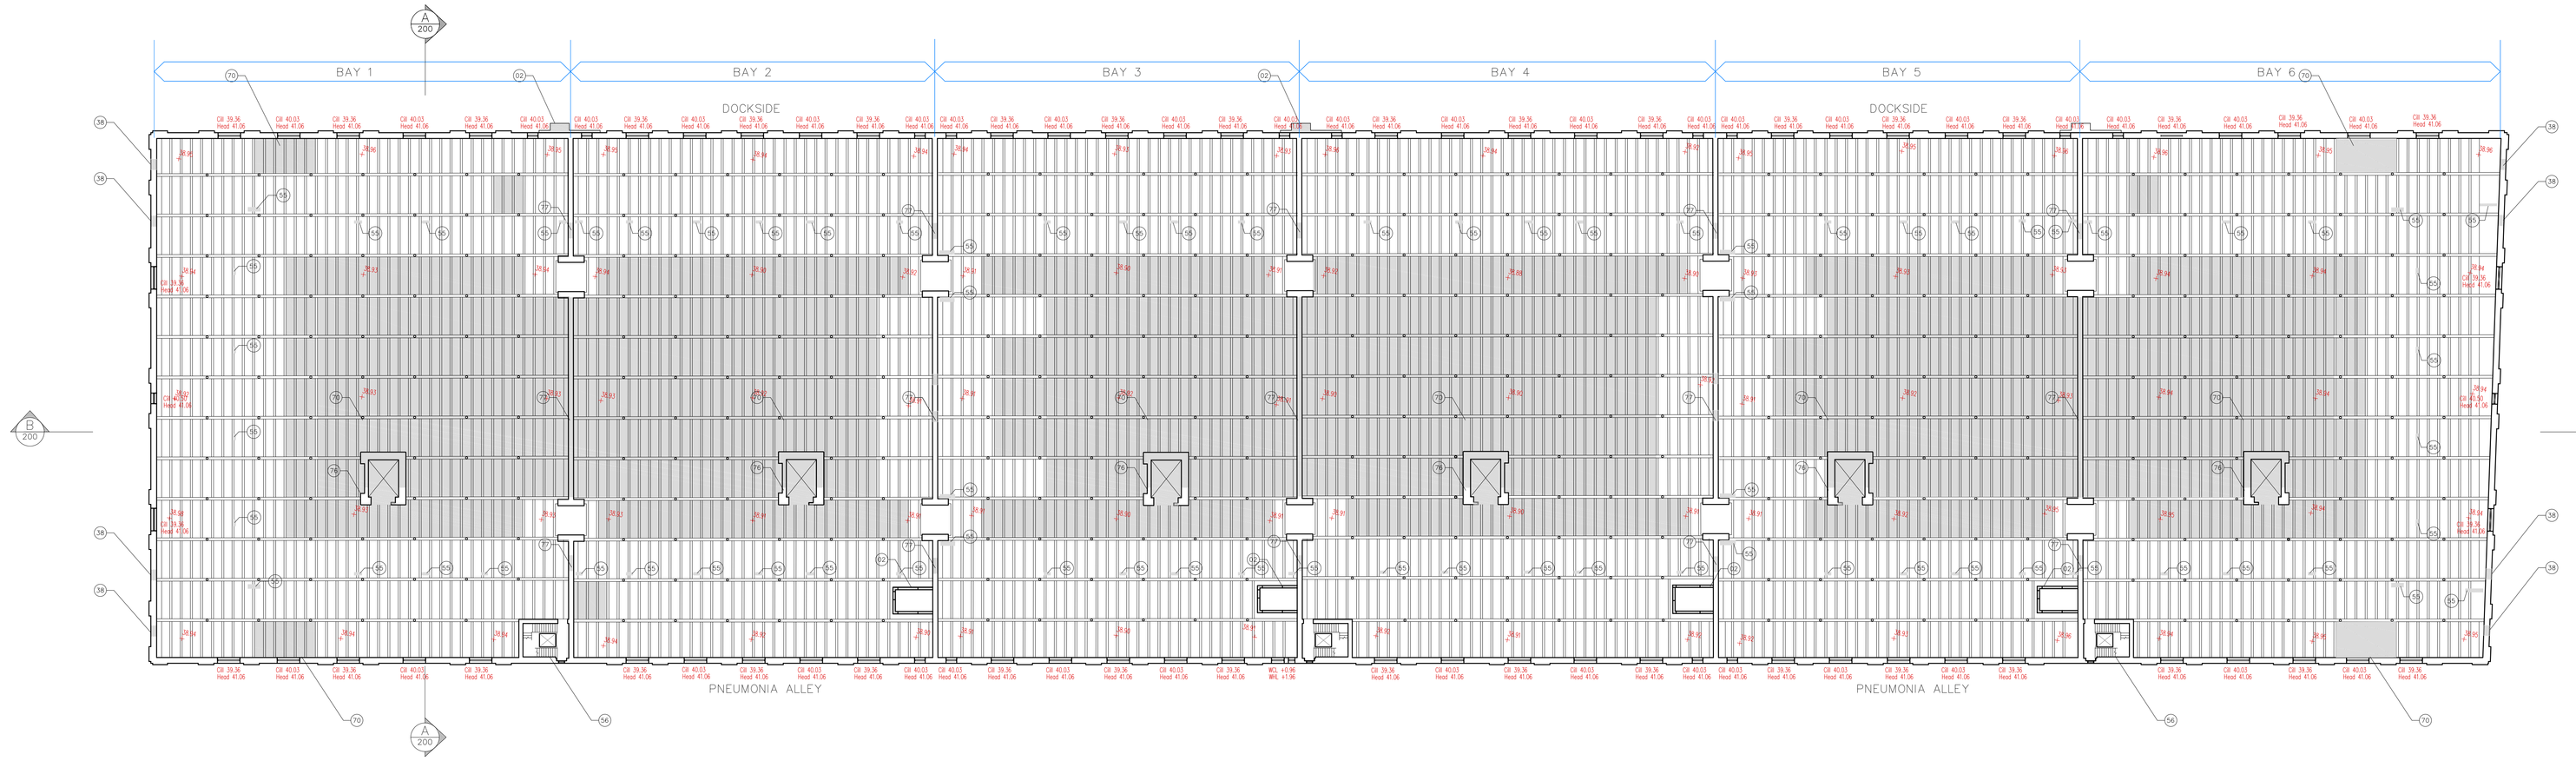

1 / PA-111 Eleventh Floor Plan - Existing 1:250

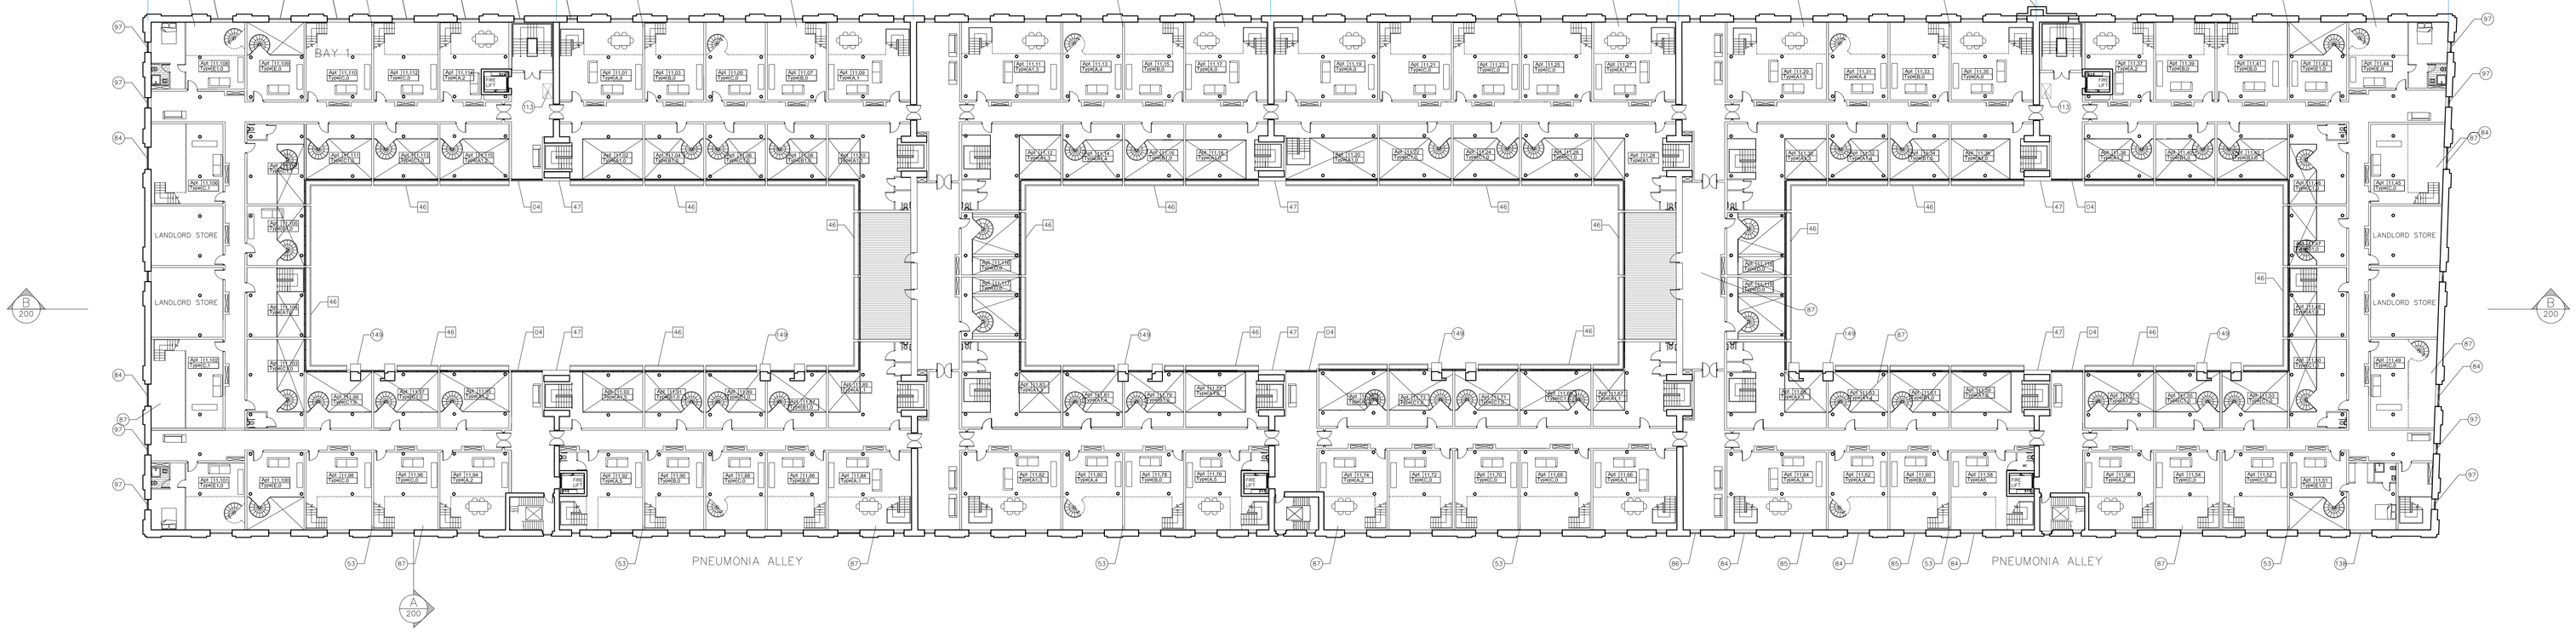

2 / PA-111 Eleventh Floor Plan - Proposed 1:250

ISSUED FOR PLANNING ONLY, NOT FOR CONSTRUCTION

NOTES:

Do not scale from this drawing.

Any discrepancies found on site to be reported to Darmody Architects immediately.

Any discrepancies found on drawings to be reported to Darmody Architects immediately.

Refer to engineers drawings for structural details.

All dimensions sized to blockwork.

Rev.	Description.	Date.	Initials.

XREF'S
CAD REF.

DRAWING KEY

SCALE BAR

0 10 20m

KEY PLAN

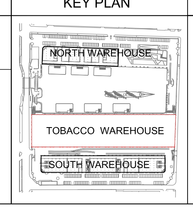

NORTH POINT

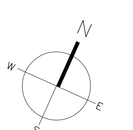

■ creative innovative flexible

darmody architecture
91 Townsend Street, Dublin 2
353 1 672 9907
info@darmodyarchitecture.com
darmodyarchitecture.com

Rev. No.	Scale	Date	Drn. By	Chkd. By	Issue
	1:250 @ A0	11/06/2015	J Lynch	Tim Darmody	PLANNING

Project.
Tobacco Warehouse at Stanley dock
Stanley Dock, Liverpool

Title.
11th Level - Existing & Proposed Plans
Tobacco Warehouse

Client.
Stanley Dock Properties Ltd.

Dwg. No.	Job No.
PA-111	1523