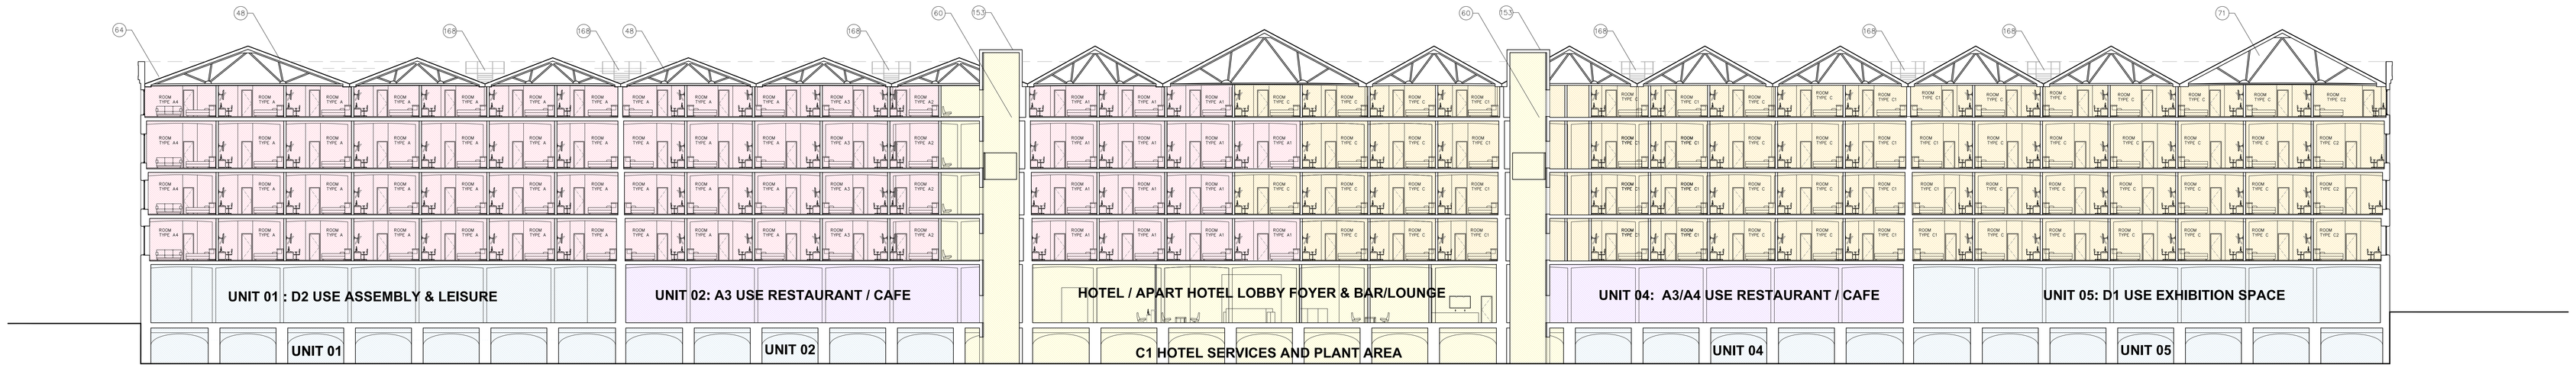

1 PA2-200 Section A-A - Permitted
1:200

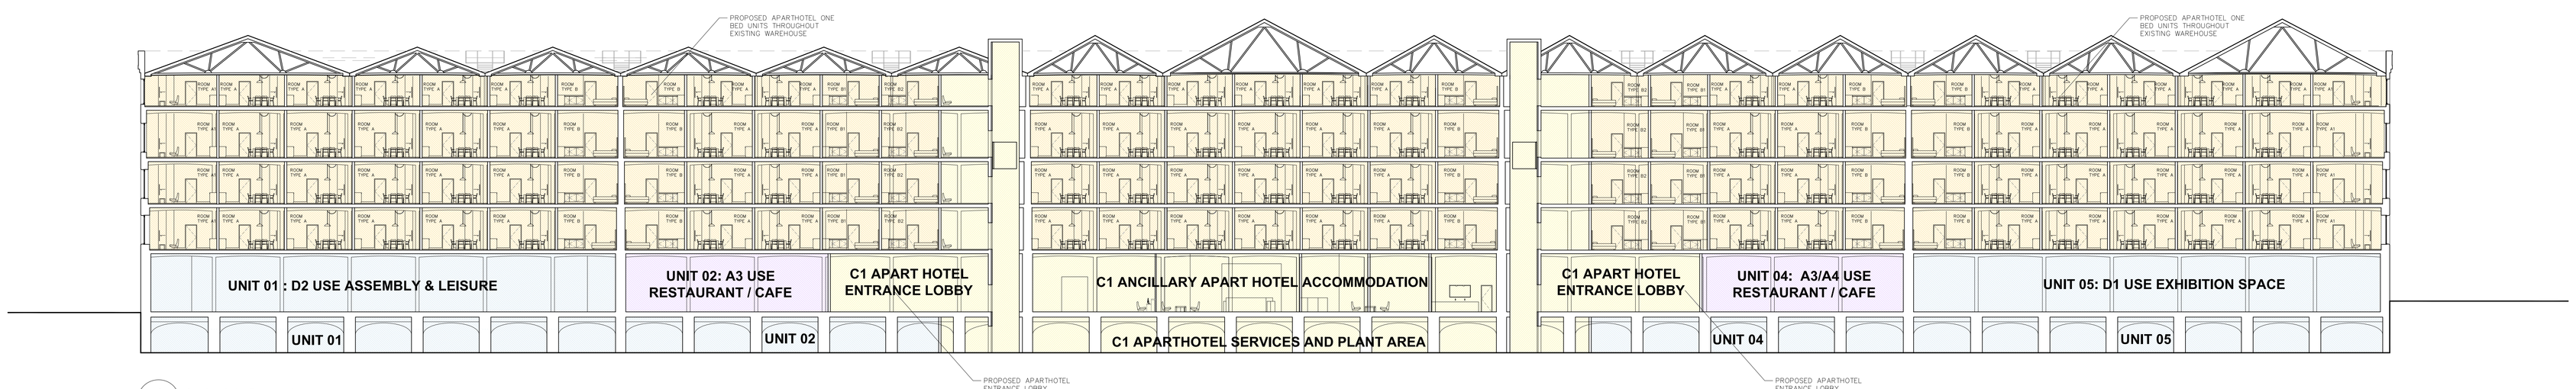

2 PA2-200 Section A-A - Proposed
1:200

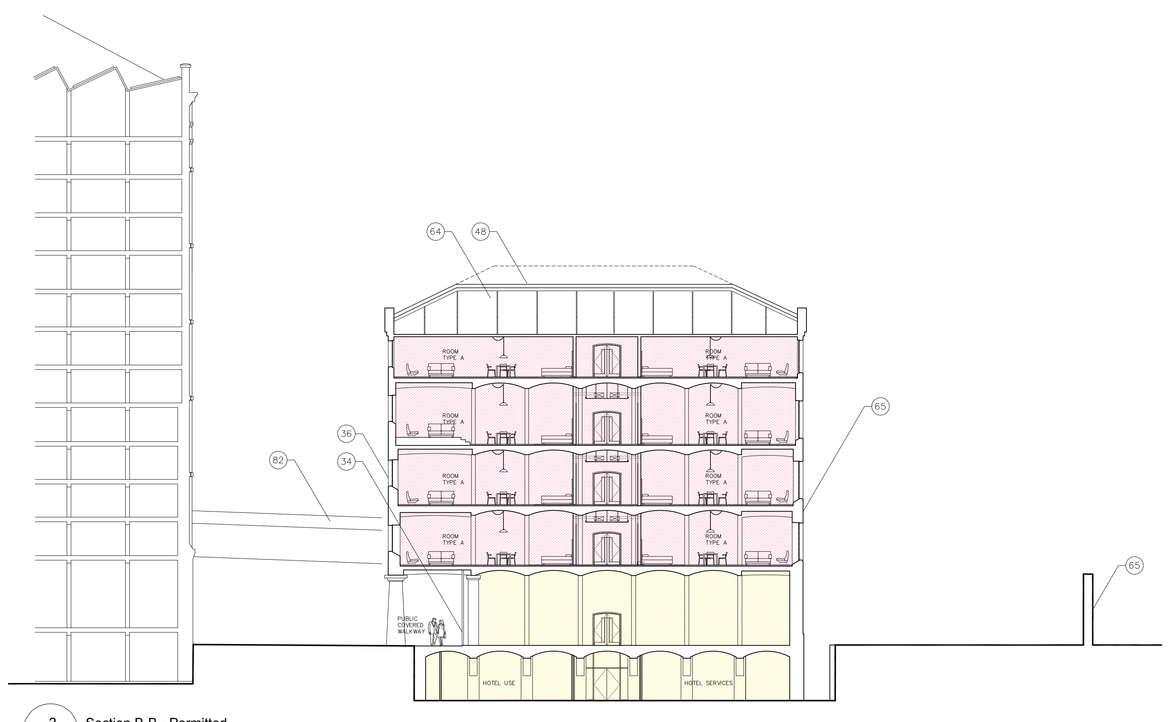

3 PA2-200 Section B-B - Permitted
1:200

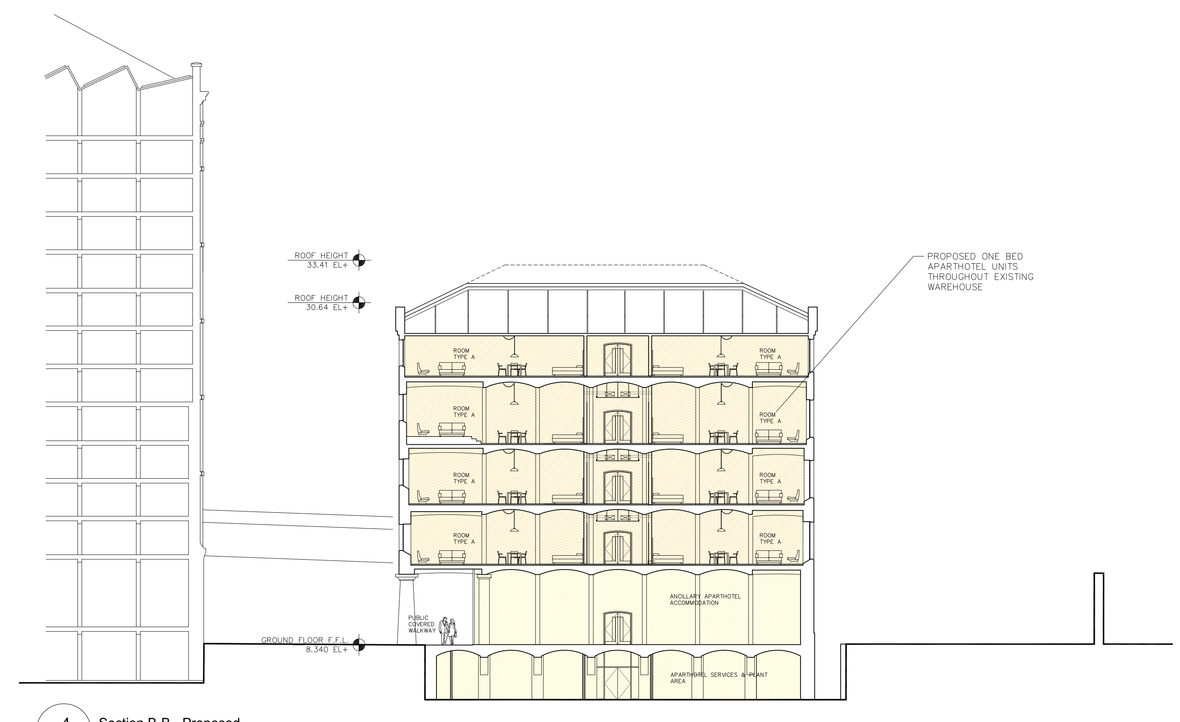

4 PA2-200 Section B-B - Proposed
1:200

ISSUED FOR PLANNING ONLY - NOT FOR CONSTRUCTION

NOTES:

Do not scale from this drawing.

Any discrepancies found on site to be reported to Darmody Architects immediately.

Any discrepancies found on drawings to be reported to Darmody Architects immediately.

Refer to engineers drawings for structural details.

All dimensions sized to blockwork.

Rev.	Description.	Date.	Initials.

XREF'S
CAD REF.

SITE KEY

DRAWING KEY

- Existing Structure to be Demolished
- Alteration to Existing Structure
- D1/D2 Non-residential Institutions/Assembly & Leisure
- A3/A4 Commercial Units
- C1 Hotel & Aparthotel Entrance Foyer/ Circulation
- C1 Hotel
- C1 Aparthotel

0 10 20m

creative innovative flexible

darmody architecture

91 Townsend Street, Dublin 2
353 1 672 9907
info@darmodyarchitecture.com
darmodyarchitecture.com

Rev. No.	Scale	Date	Drn. By	Chkd. By	Issue
1st	1:200 @ A0	21/10/2015	Nilfa Burke	Tim Darmody	PLANNING

Project.
Proposed Works and Minor Ammendments to LBC 14L/0253 & PP 14F/0249. South Warehouse, Stanley Dock, Liverpool

Title.
PERMITTED AND PROPOSED SECTIONS
A-A & B-B - SOUTH WAREHOUSE

Client.
Stanley Dock Properties Ltd.

Dwg. No.	Job No.
PA2-200	1031-2