GROUND FLOOR

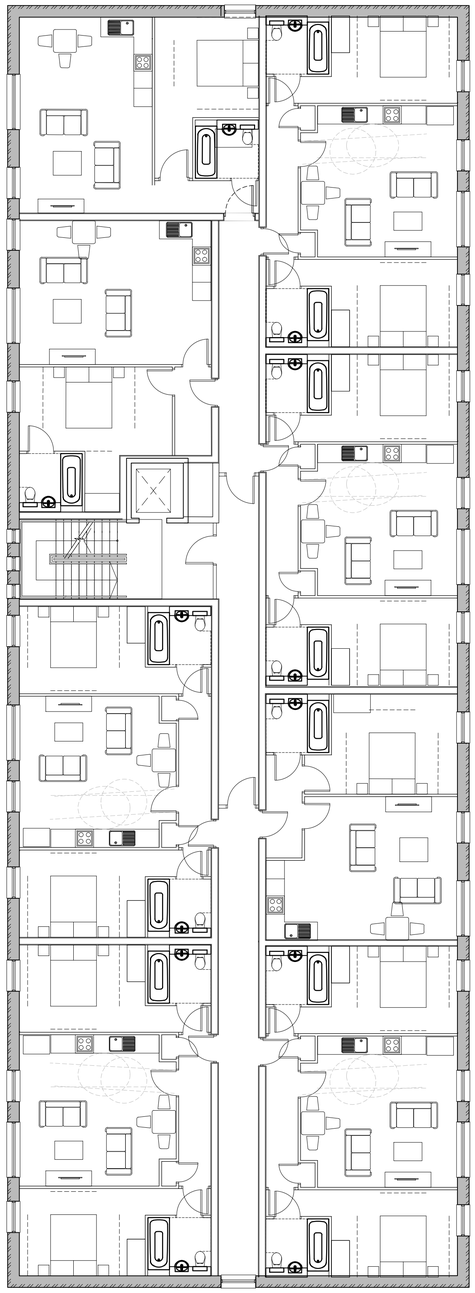

FIRST FLOOR

N

0 10

NOTES
1. This drawing is copyright of L7 architects
2. Do not scale from this drawing
3. Use figured dimensions only

rev.	date		drn	aud

drawing status

Planning

2a Myrtle Street
Liverpool
L7 7DP
0151 708 5159
office@L7architects.co.uk
www.L7architects.co.uk

L7 architects

Client	CARPENTER INVESTMENTS	Scale 1:100@A1	Drawn SG	Checked BO	Date 01.10.13
Job title	VINE STREET DEPOT	Job number 13-021	Drawing number PL(00)108		Issue
Drawing title	PL(00)108 BLOCK B GROUND AND FIRST FLOOR PLANS				