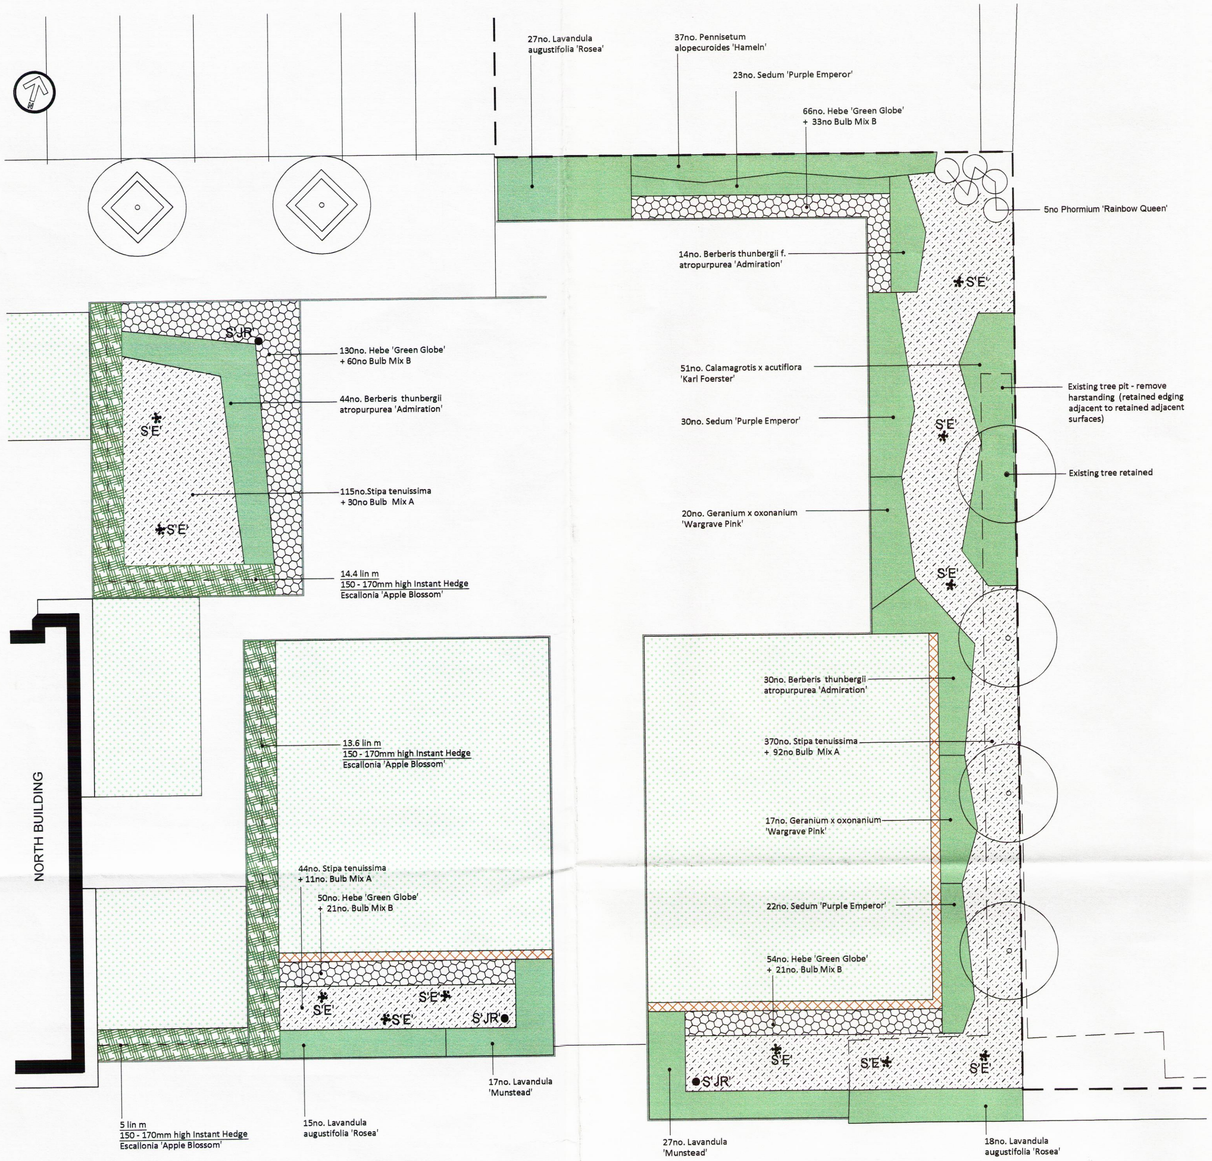

PLANTING PLAN C - GARDEN AREA NORTH
Scale 1:100

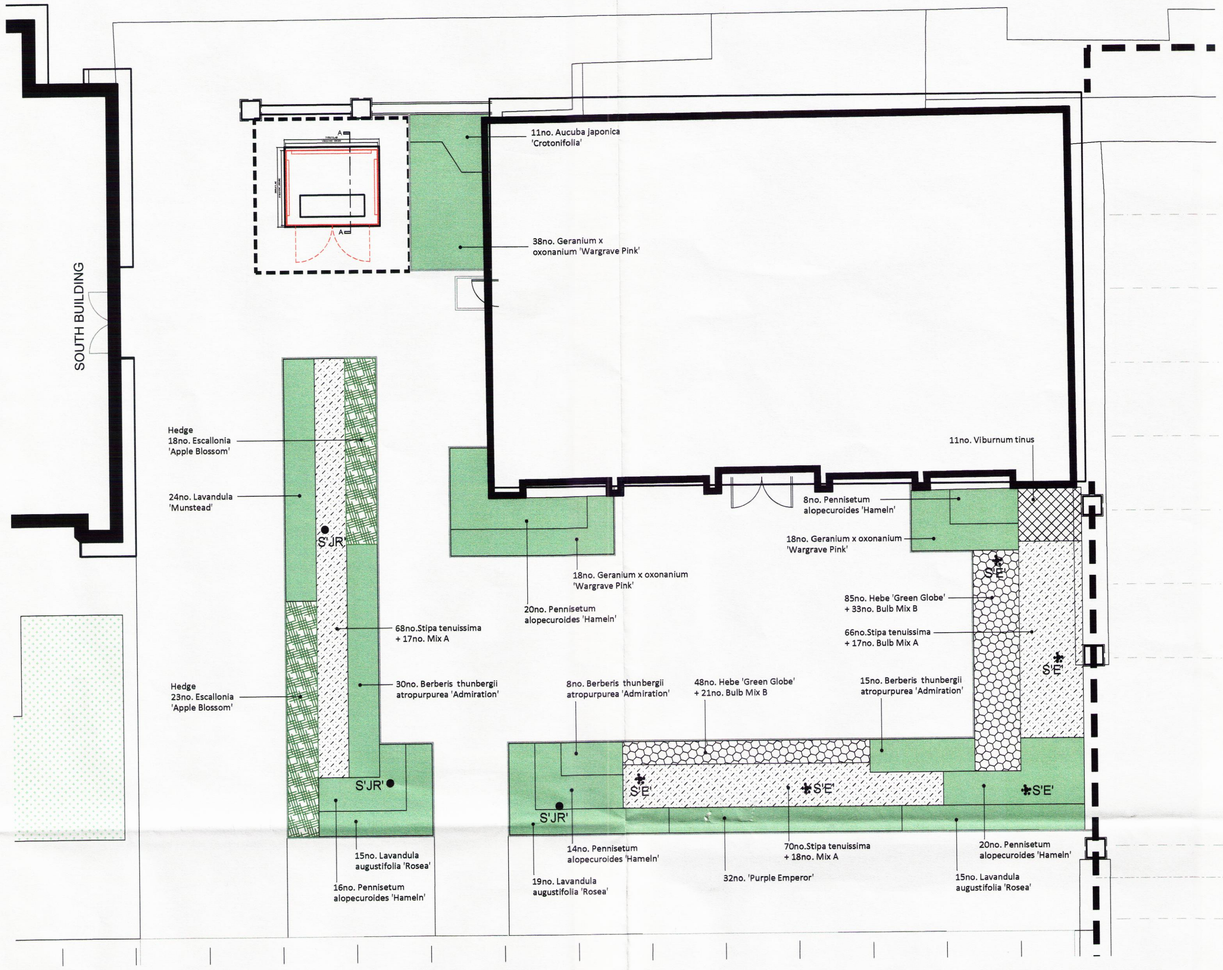

PLANTING PLAN D - GARDEN AREA SOUTH
Scale 1:100

15DIS/1616

PLANTING SCHEDULE

PLANTING PLAN C (NORTH)

Tree Ref	Name	Girth (cm)	Height (cm)	Root zone	Specification	Qty
S'JR'	Sorbus 'Joseph Rock'	16-18	400 - 450	RB	3x; Extra Heavy Standard; clear stem minimum 200cm	3
S'E'	Salix 'Erythroflexuosa'		120-140	10L	Multi-stem	11

	Size (cm)	Pot	Density m²	Specification	Qty
SHRUB					
Berberis thunbergii atropurpurea 'Admiration'	20-25	3L	4	Branched, 4 breaks	88
Hebe 'Green Globe'	10-15	2L	8	Bushy, 5 breaks	300
Lavandula augustifolia 'Rosea'	20-30	3L	3	Bushy, 5 breaks	60
Lavandula 'Munstead'	20-30	3L	3	Bushy, 5 breaks	44
Phormium tenax ' Rainbow Queen'	40-60	10L		Triple crown	5
HERBACEAUS					
Geranium x oxonanium 'Wargrave Pink'		2L	4	Full pot	37
Sedum 'Purple Emperor'		2L	5	Full pot	75
GRASSES					
Calamagrotis x acutiflora 'Karl Foerster'		3L	4	Full pot	51
Pennisetum alopecuroides 'Hameln'		3L	4	Full pot	37
Stipa tenuissima		3L	5	Full pot	529

	Height	Specification	Qty (lin m)
HEDGE			
Escallonia 'Apple Blossom'	150-175 high	Instant hedge	33

Bulbs	Size	Qty
MIX A		
Allium spharocephalon	5/+	133
MIX B		
Tulip 'Atilla's Graffiti'	11/12	45
Tulip 'Red Riding Hood''	11/12	45
Tulip 'White Triumphator'	11/12	45

Grass Area	Seeded area m²
British Seed Houses A21 coastal saline and trunk roads seed	246

PLANTING PLAN D (SOUTH)

Tree Ref	Name	Girth (cm)	Height (cm)	Root zone	Specification	Qty
S'JR'	Sorbus 'Joseph Rock'	16-18	400 - 450	RB	3x; Extra Heavy Standard; clear stem minimum 200cm	3
S'E'	Salix 'Erythroflexuosa'		120-140	10L	Multi-stem	5

25 JUN 2015

	Size (cm)	Pot	Density m²	Specification	Qty
SHRUB					
Aucuba japonica 'Crotonifolia'	30-40	3L	3	Bushy, 3 breaks	11
Berberis thunbergii atropurpurea 'Admiration'	20-25	3L	4	Branched, 4 breaks	53
Hebe 'Green Globe'	10-15	2L	8	Bushy, 5 breaks	133
Lavandula augustifolia 'Rosea'	20-30	3L	3	Bushy, 5 breaks	49
Lavandula 'Munstead'	20-30	3L	3	Bushy, 5 breaks	24
Viburnum tinus	20-30	3L	3	Bushy, 4 breaks	11
HERBACEAUS					
Geranium x oxonanium 'Wargrave Pink'		2L	4	Full pot	74
Sedum 'Purple Emperor'		2L	5	Full pot	32
GRASSES					
Pennisetum alopecuroides 'Hameln'		3L	4	Full pot	78
Stipa tenuissima		3L	5	Full pot	204

	Size (cm)	Pot	Density m²	Specification	Qty
HEDGE					
Escallonia 'Apple Blossom'	40-60	3L	3	Bushy, 4 breaks	41

Bulbs	Size	Qty
MIX A		
Allium spharocephalon	5/+	52
MIX B		
Tulip 'Atilla's Graffiti'	11/12	18
Tulip 'Red Riding Hood''	11/12	18
Tulip 'White Triumphator'	11/12	18

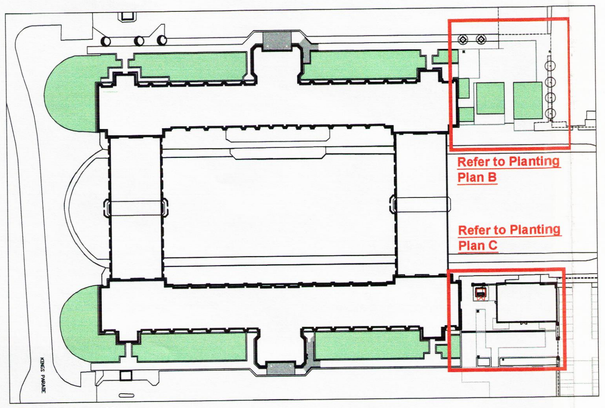

LOCATION PLAN
Scale 1:1000

KEY

- Lawn
- Hedge planting
- Planting area - general
- Grass + Bulb Mix
- Groundcover + Bulb Mix
- Mowing strip
  300mm wide x 50mm deep loose gravel strip laid on 75mm thick sand bed and geotextile membrane
  or
  1no soldier course using existing block paving (Rigid construction)

Tree Planting

- S'E' Sorbus 'Joseph Rock'
- S'JR' Salix 'Erythroflexuosa'

PLANTING
SOFT LANDSCAPING
All plants & planting to comply with current BS specifications including BS 3936: Part I 1992, Part II 1990 and Part IV 1984. Where applicable BS 4428: 1989. All plants to be supplied in accordance with the schedule.

All trees to be planted as shown a minimum of 5.0m from buildings and 3.0m from drainage.
All planting material to be British grown stock and fully hardened off.

All planting beds to have 50mm thick bark mulch

Client	GLENBROOK QD LIMITED
Job title	FORMER HRMC BUILDING, QUEENS DOCK, LIVERPOOL
Drawing title	PLANTING PLAN - GARDEN AREA NORTH & SOUTH

Scale	Drawn	Checked	Date
1:100 @A1	HB	TH	June 2015
Job number	Drawing number		Rev
12.526	L(90)005		P01

PLANNING

BCA Landscape
19 SLIGO HALL STREET
LIVERPOOL
L1 3DP
TELEPHONE: +44 (0)151 242 6161
FACSIMILE: +44 (0)151 242 6162
EMAIL: info@bcalandscape.co.uk
WEBSITE: www.bcalandscape.co.uk