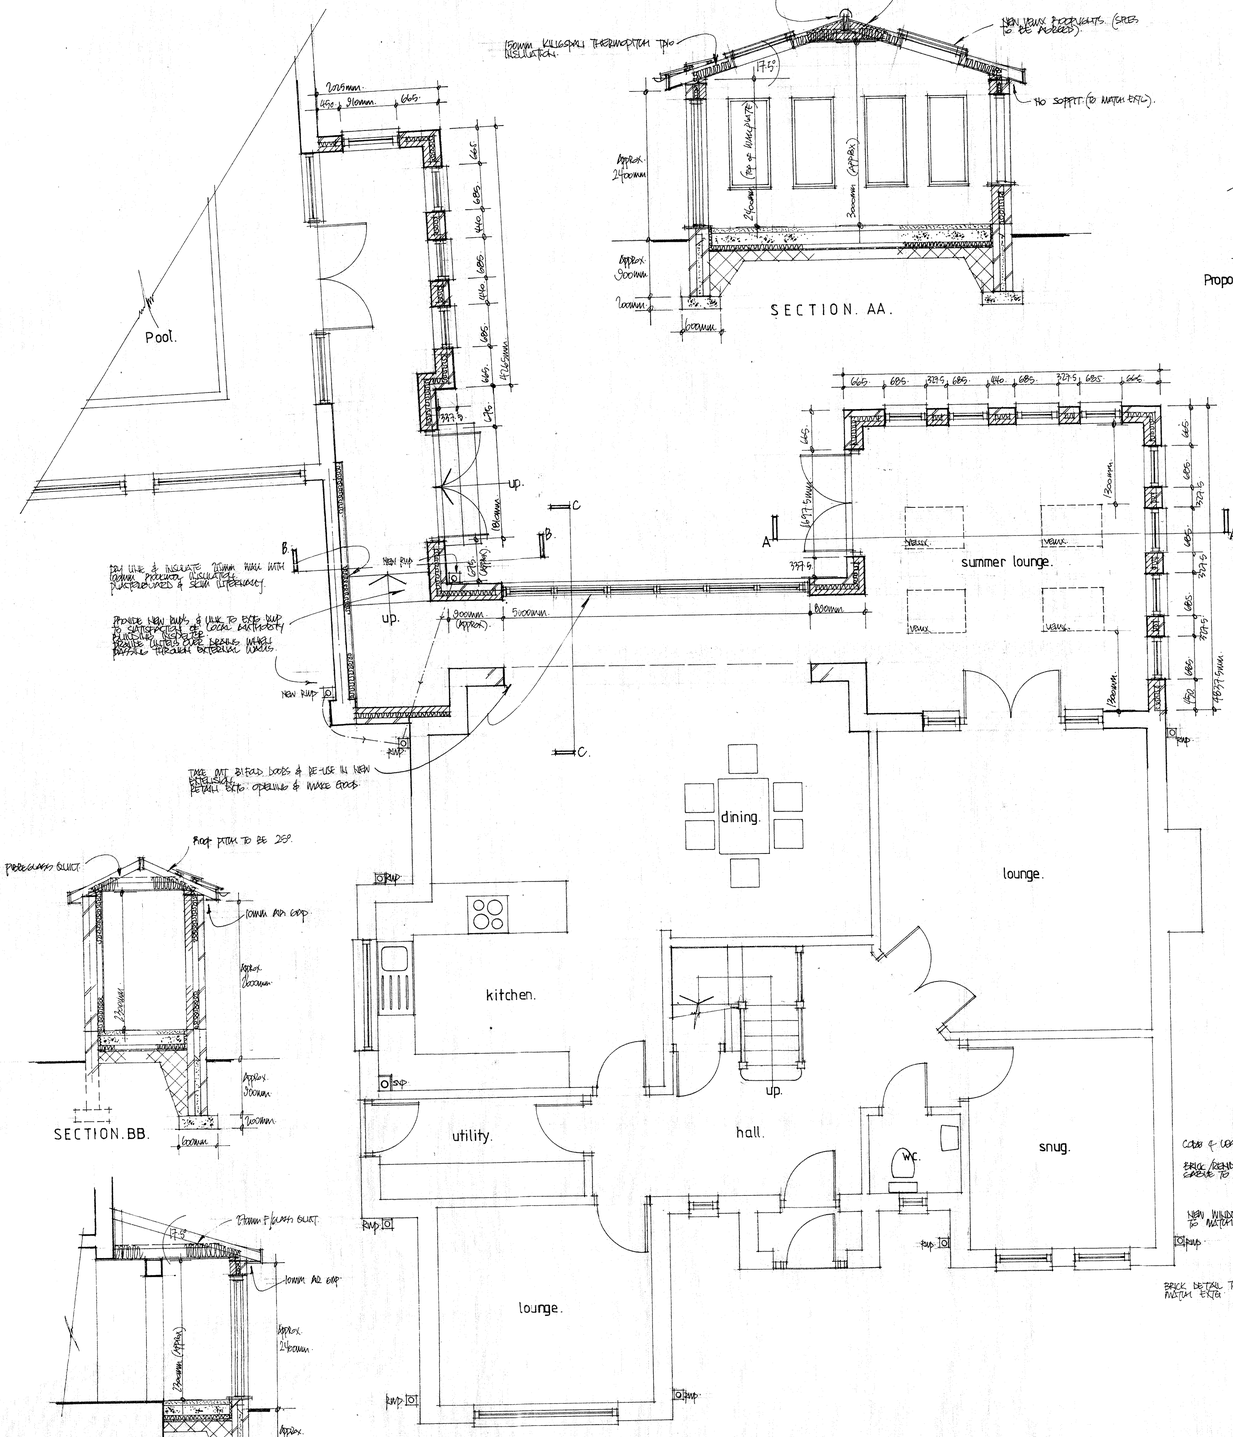

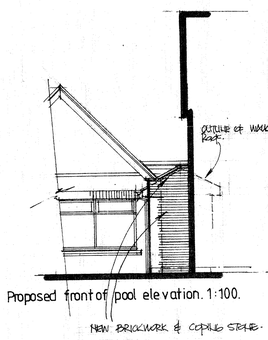

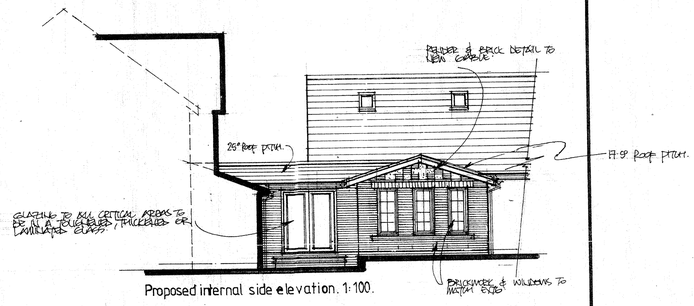

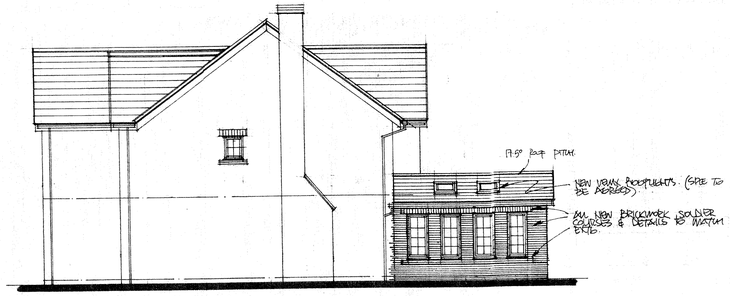

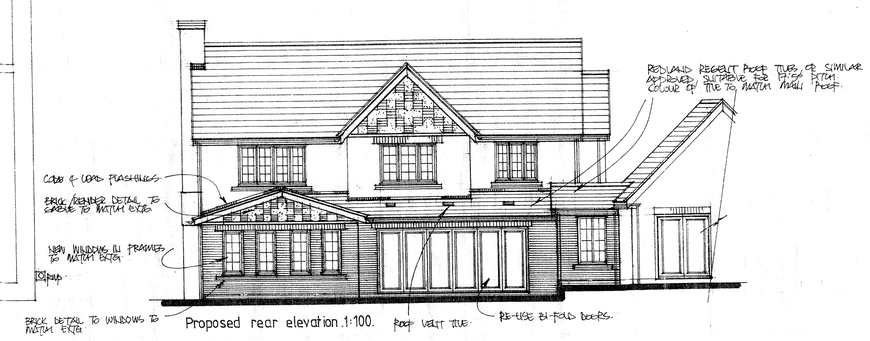

DO NOT SCALE OFF THIS DRAWING.
ALL DIMENSIONS TO BE CHECKED ON SITE.
ALL ELEMENTS OF STRUCTURE TO BE 2HR. FIRE RESISTING.

NOTES

REVISION	AMENDMENT	DATE

CLIENT
MR. P. CARNEY
4 BROADACRE CLOSE
CHILDWALL
L16 7JW.

ISH/0778
28/3/15.

DRAWING TITLE
SINGLE STOREY PITCHED ROOF EXTENSIONS TO REAR INCLUDING LINK TO DETACHED POOL BUILDING.

PROPOSED PLANS & ELEVATIONS.

SCALE	DRAWING No.	REV.
1:50, 1:100.	02.	
DATE MARCH '2015.		

Hobs Reprographics