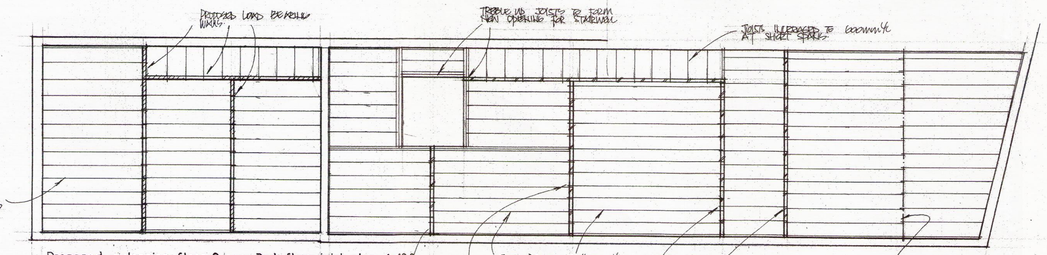

Proposed extension floor & new 3rd. floor joist plan. 1:100.

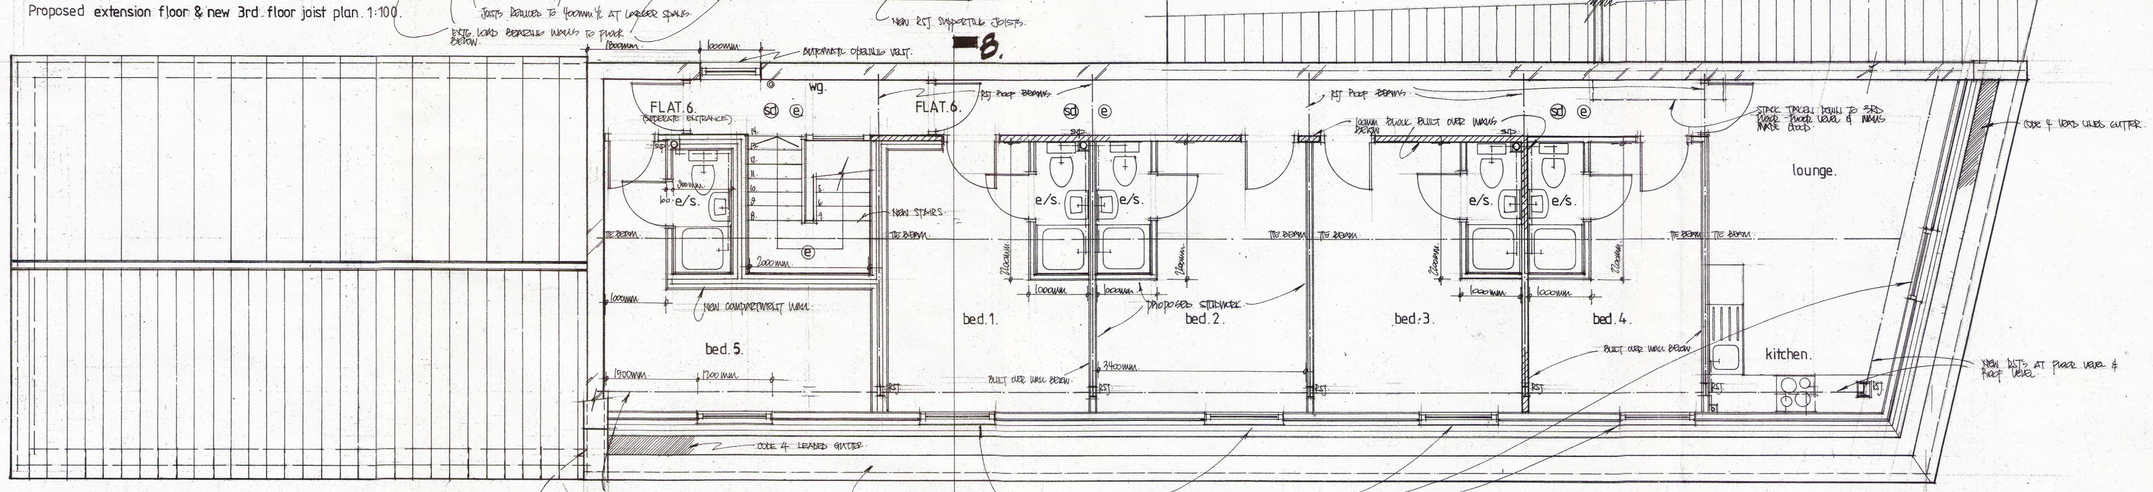

PROPOSED THIRD FLOOR PLAN.

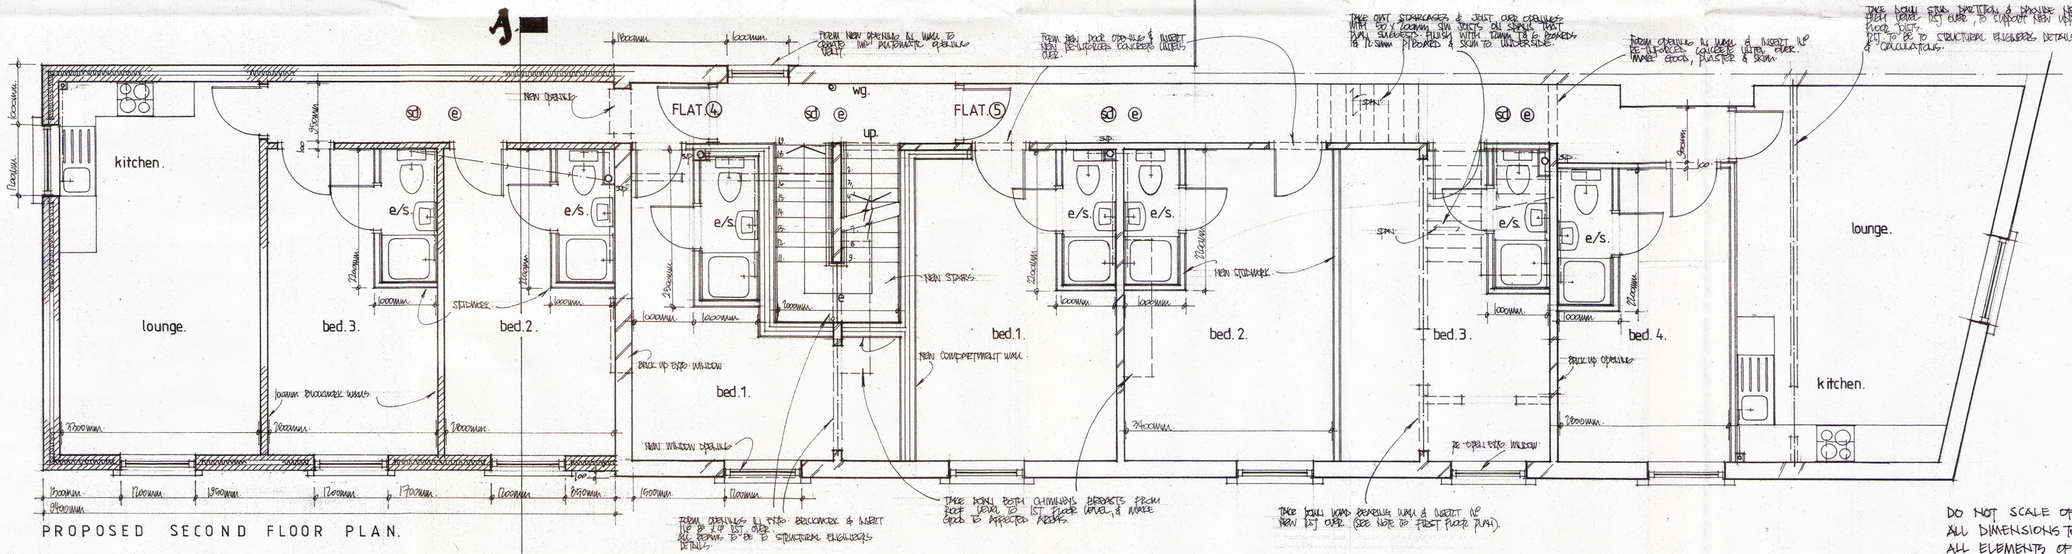

PROPOSED SECOND FLOOR PLAN.

DO NOT SCALE OFF THIS DRAWING.
ALL DIMENSIONS TO BE CHECKED ON SITE.
ALL ELEMENTS OF STRUCTURE TO BE 1HR FIRE RESISTING.

REV. A. EXTERNAL STEPPED BACK 100mm FROM FRONT OF BUILDING. JAN' 2016.

CLIENT.	
PROJECT.	PROPOSED RE-DEVELOPMENT AND CONVERSION @: THE POST OFFICE PUBLIC HOUSE. 2 GREAT NEWTON STREET. LIVERPOOL. L3 5RL.
TITLE.	PROPOSED SECOND & THIRD FLOOR PLANS.
SCALE.	1:50, 1:100.
DATE.	SEPT' 2015.
DRWG. No	04. REV. A.