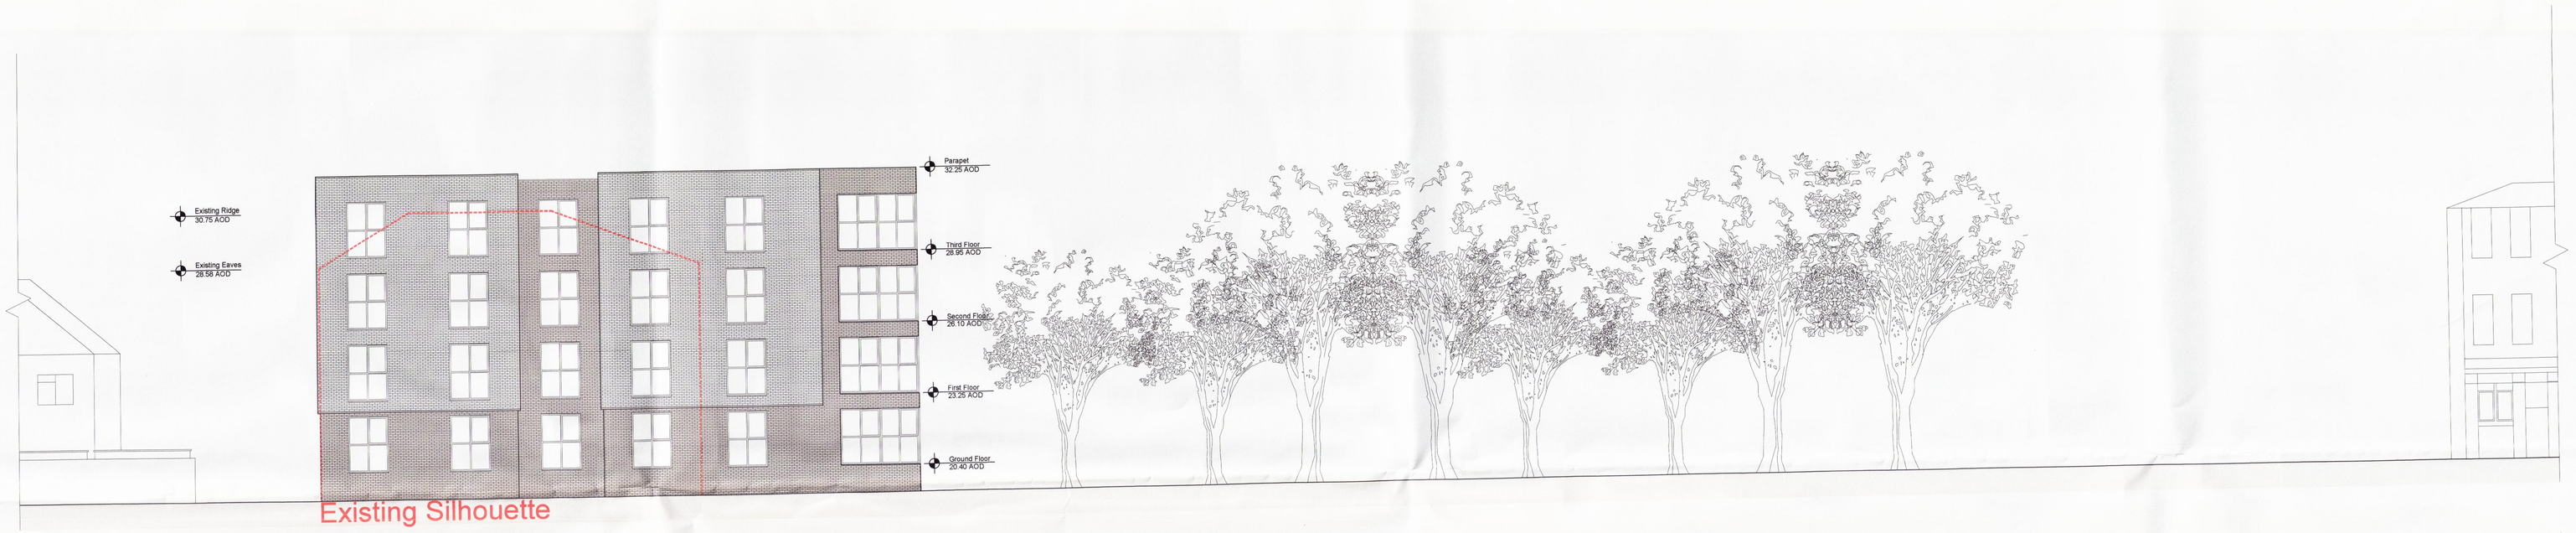

Proposed West Elevation

Proposed East Elevation

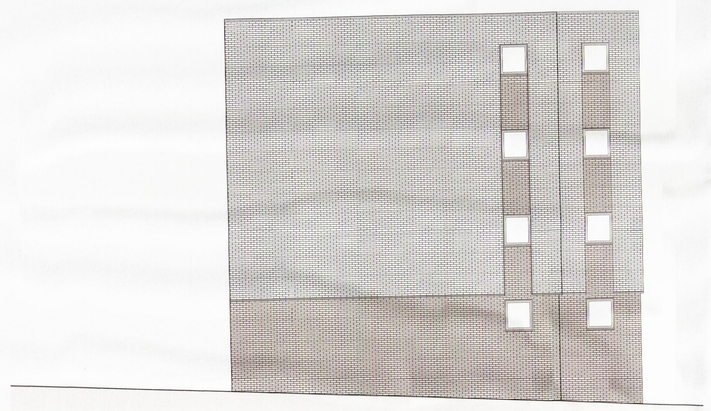

Proposed North Elevation

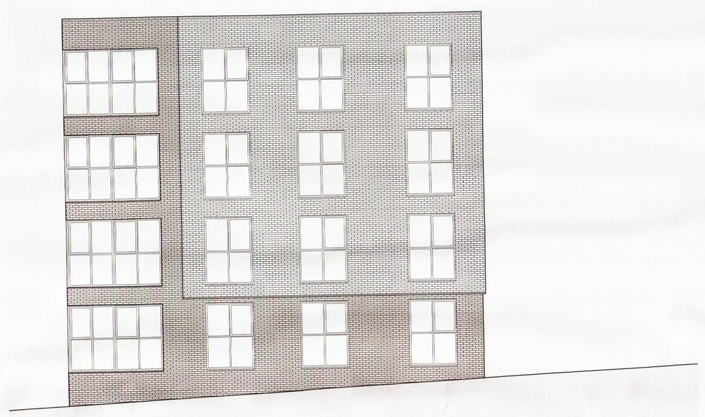

Proposed South Elevation

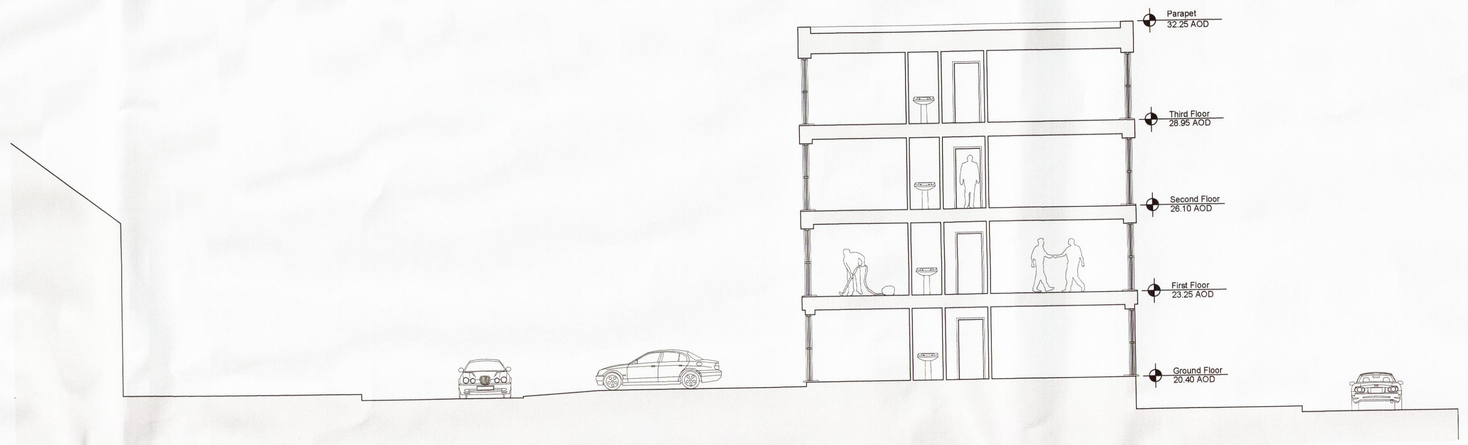

Proposed Section A-A

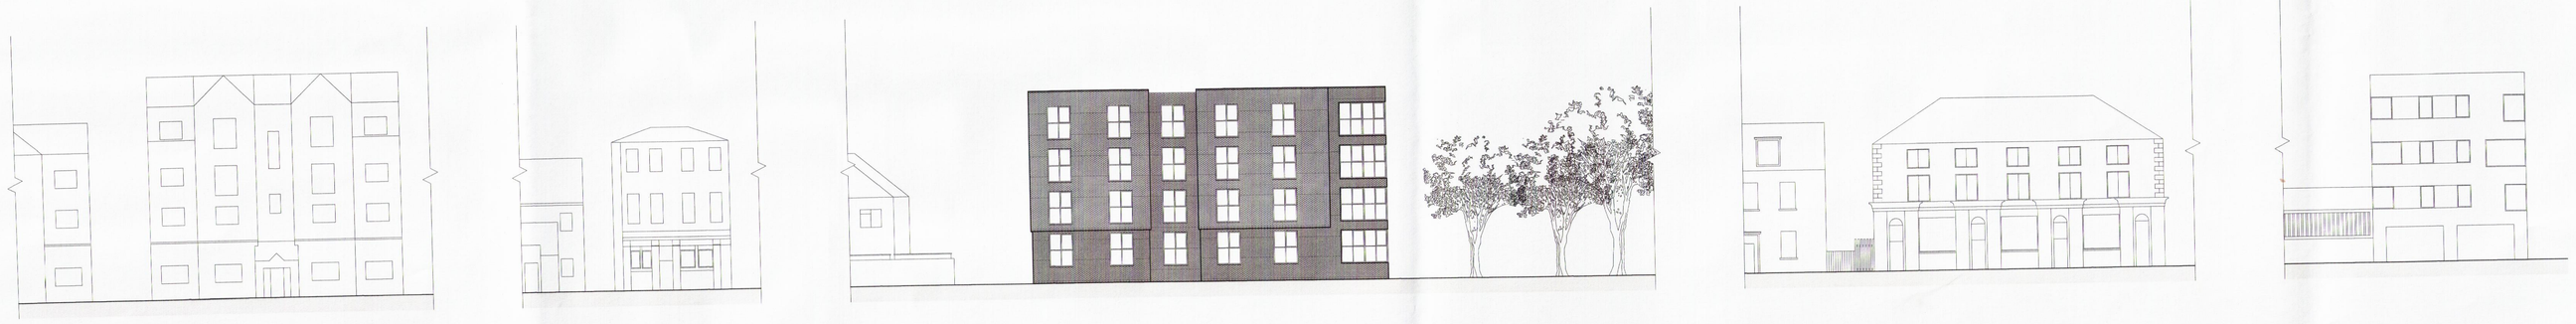

Proposed Contextual Elevation 1:200

16F/2122
10/8/16

This drawing is not to be scaled or manipulated in any way.
Any errors or discrepancies should be reported to SDA Architecture.

Work to given dimensions only which the contractor must check and confirm all dimensions on site.

Copyright to remain with SDA Architecture and is not to be copied, lent or used by any third party without the express written permission of SDA Architecture.

SCHEDULE OF ACCOMMODATION

12 x 75m² 2bed Apartments
6 x Car Park Spaces

MATERIALITY

Forum Smoked Cromo Brick
By Wienerberger

Bronsgroen Brick
By Wienerberger

Grey Slim Profile PVCu

EDPM Grey Rubber Roof

Hard and Soft Landscaping TBC

REVISION | DATE | DESCRIPTION
REV A (18.01.2016): Cladding Costing Only
REV B (28.01.2016): Rooftop Amenity Space Removed
REV C (05.02.2016): Planning Drawings
REV D (11.03.2016): Revised Apartment Scheme & Sections Added
REV E (23.03.2016): Materials Added
REV F (16.06.2016): Footprint Moved
REV G (21.06.2016): Heights amended, Contextual Elevation Added
REV H (08.08.2016): 12 Apartment Scheme

SDA Architecture

RIBA Chartered Practice

The Old Post Office
34 Wellington Road
Oxton
Wirral
CH43 2JF

Tel: 0151-651-1789
e-mail: info@sdaarchitecture.com
Web: www.sdaarchitecture.com

PLANNING

Project Name & Address	Project Description
Eddie Brack C/O Green Man Public House 222 - 224 Vauxhall Road Liverpool L5 8TZ	New Build Apartment Development

Drawing Title

Proposed Elevations

Drawn By:	Scale @ A0:
S. Richards	1:100
Date:	**Revision:**
08.08.2016	H
Project Ref:	**Drawing No:**
161_2015_Brack	161_2015_09