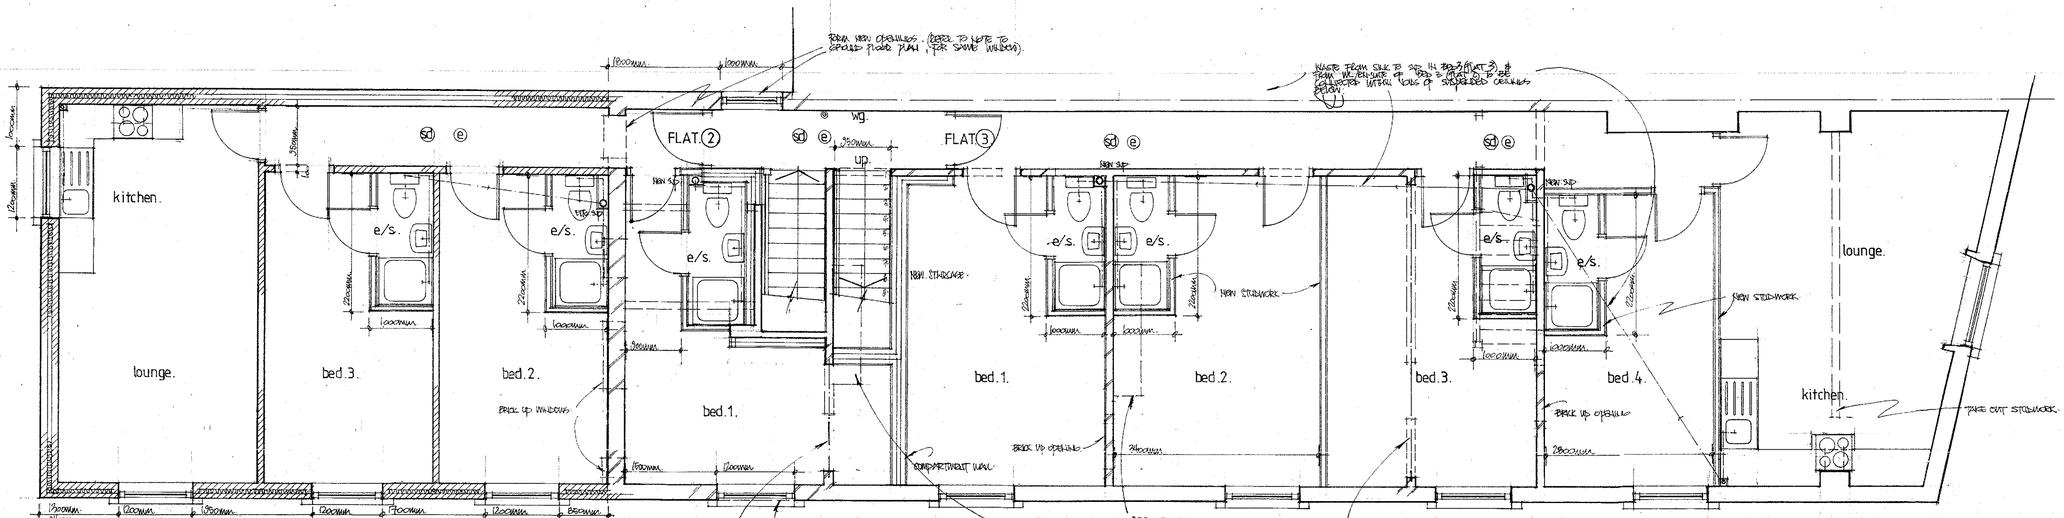

PROPOSED FIRST FLOOR PLAN.

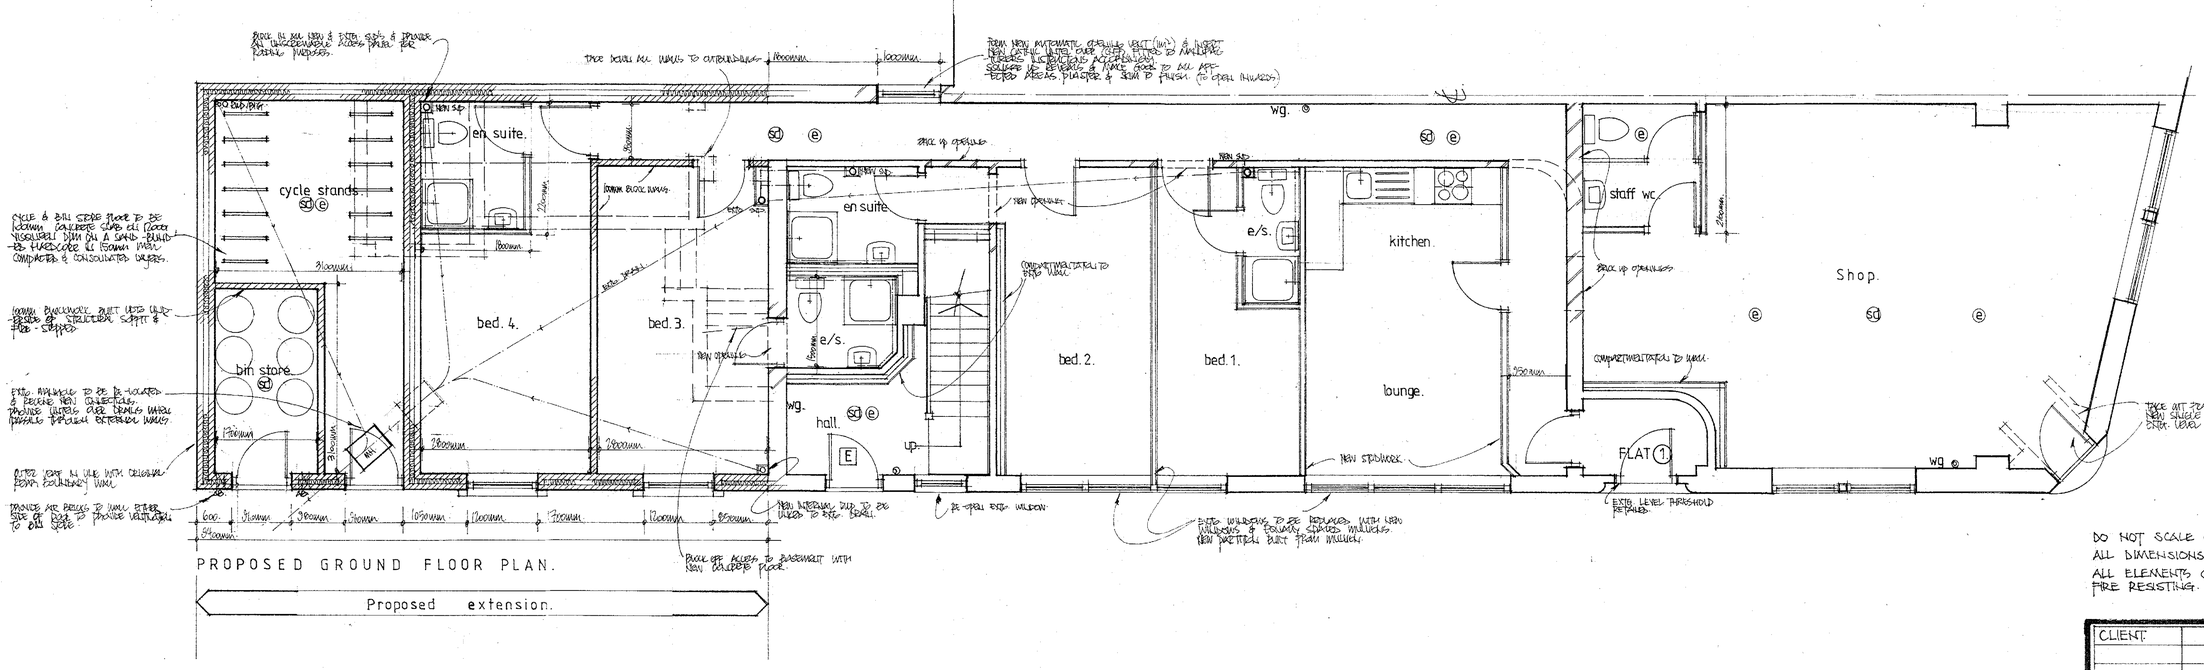

PROPOSED GROUND FLOOR PLAN.

Proposed extension.

ISF | 2.12
20.11.15

DO NOT SCALE OFF THIS DRAWING.
ALL DIMENSIONS TO BE CHECKED ON SITE.
ALL ELEMENTS OF STRUCTURE TO BE 3HR FIRE RESISTING.

CLIENT.	
PROJECT.	PROPOSED RE-DEVELOPMENT AND
	CONVERSION @:
	THE POST OFFICE PUBLIC HOUSE.
	2 GREAT NEWTON STREET.
	LIVERPOOL L3 5RL.
TITLE	PROPOSED GROUND & FIRST FLOOR PLAN.
SCALE.	1:50.
DATE.	SEPT' 2015.
DRWG NO.	03.