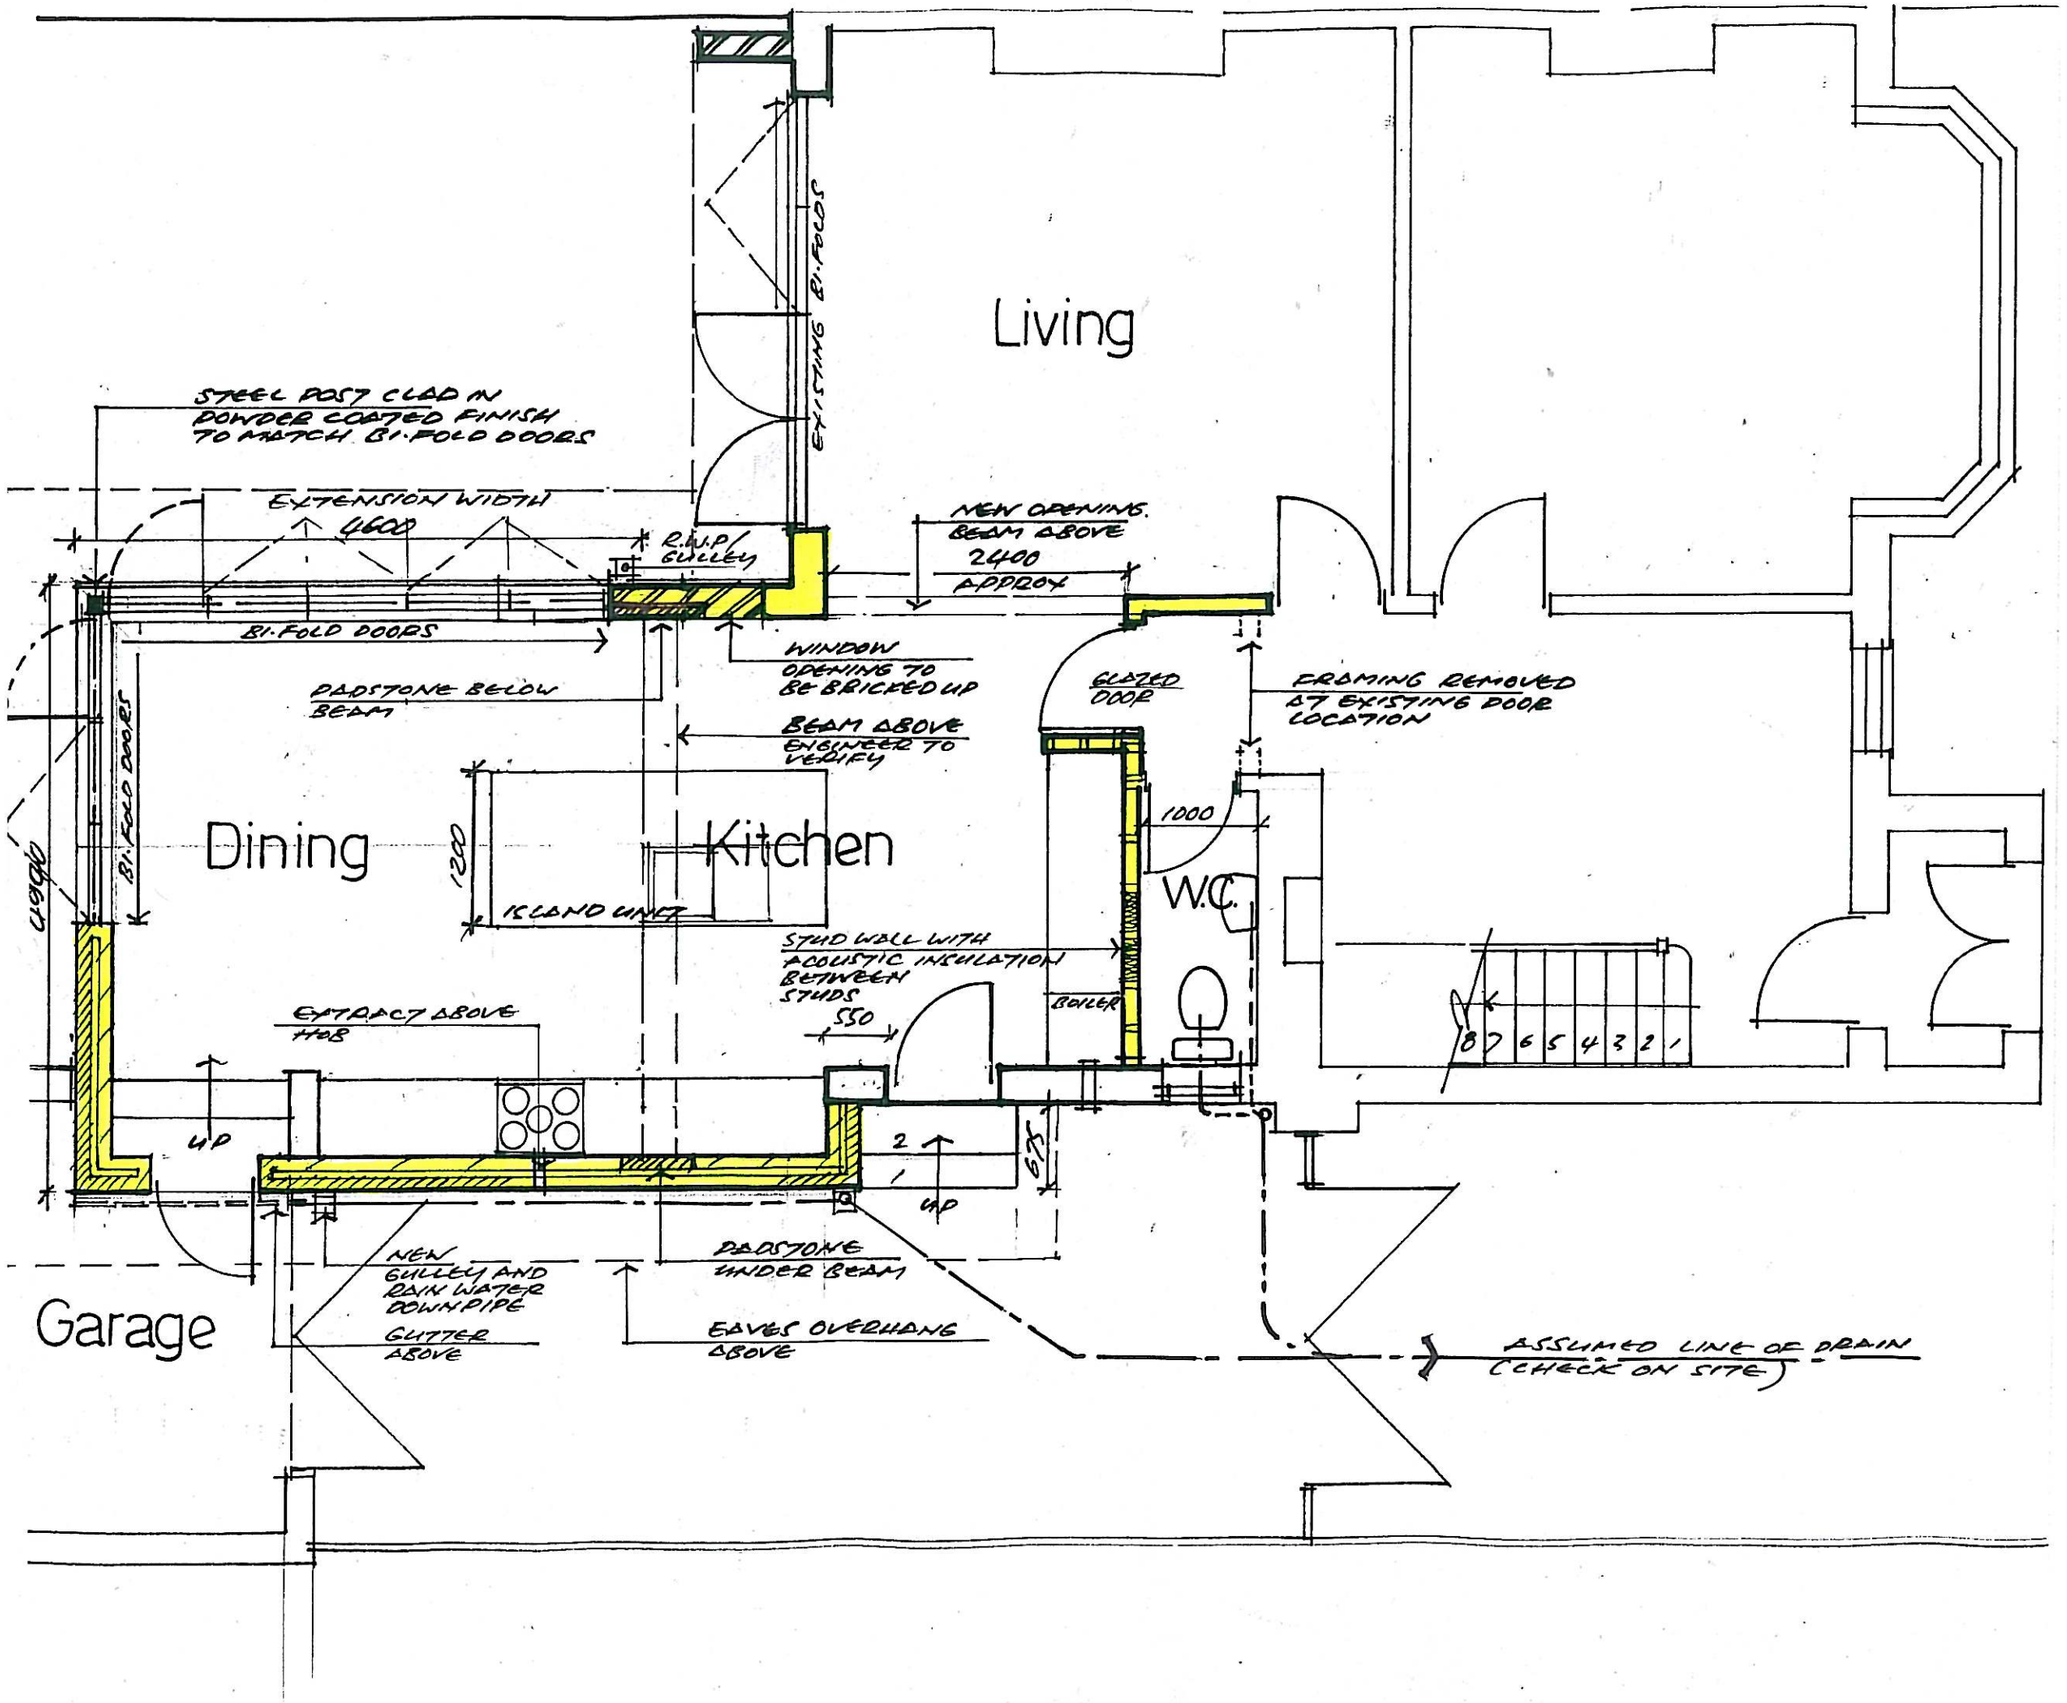

Notes

Issue	
	21.3.16
Client	
Structural Engineer	
Project Manager	
Building Contractor	
QS	
Fire Officer	
Planning	✓
Building Control	

Revisions

Contract

EXTENSION TO
26 CROMPTONS LANE
L'POOL L18-3EX

Drawing Title

PROPOSED
GROUND FLOOR PLAN

John J. White Architect
B.A. Dip. Arch. A.R.B
39 Mersey Road Liverpool L17 6AG
Tel/Fax 0151 474 4701 Mob 07711 506988
Email john.white39@blueyonder.co.uk

Scale	Date	Drawing number	revision
1:50	MARCH 2016	2	