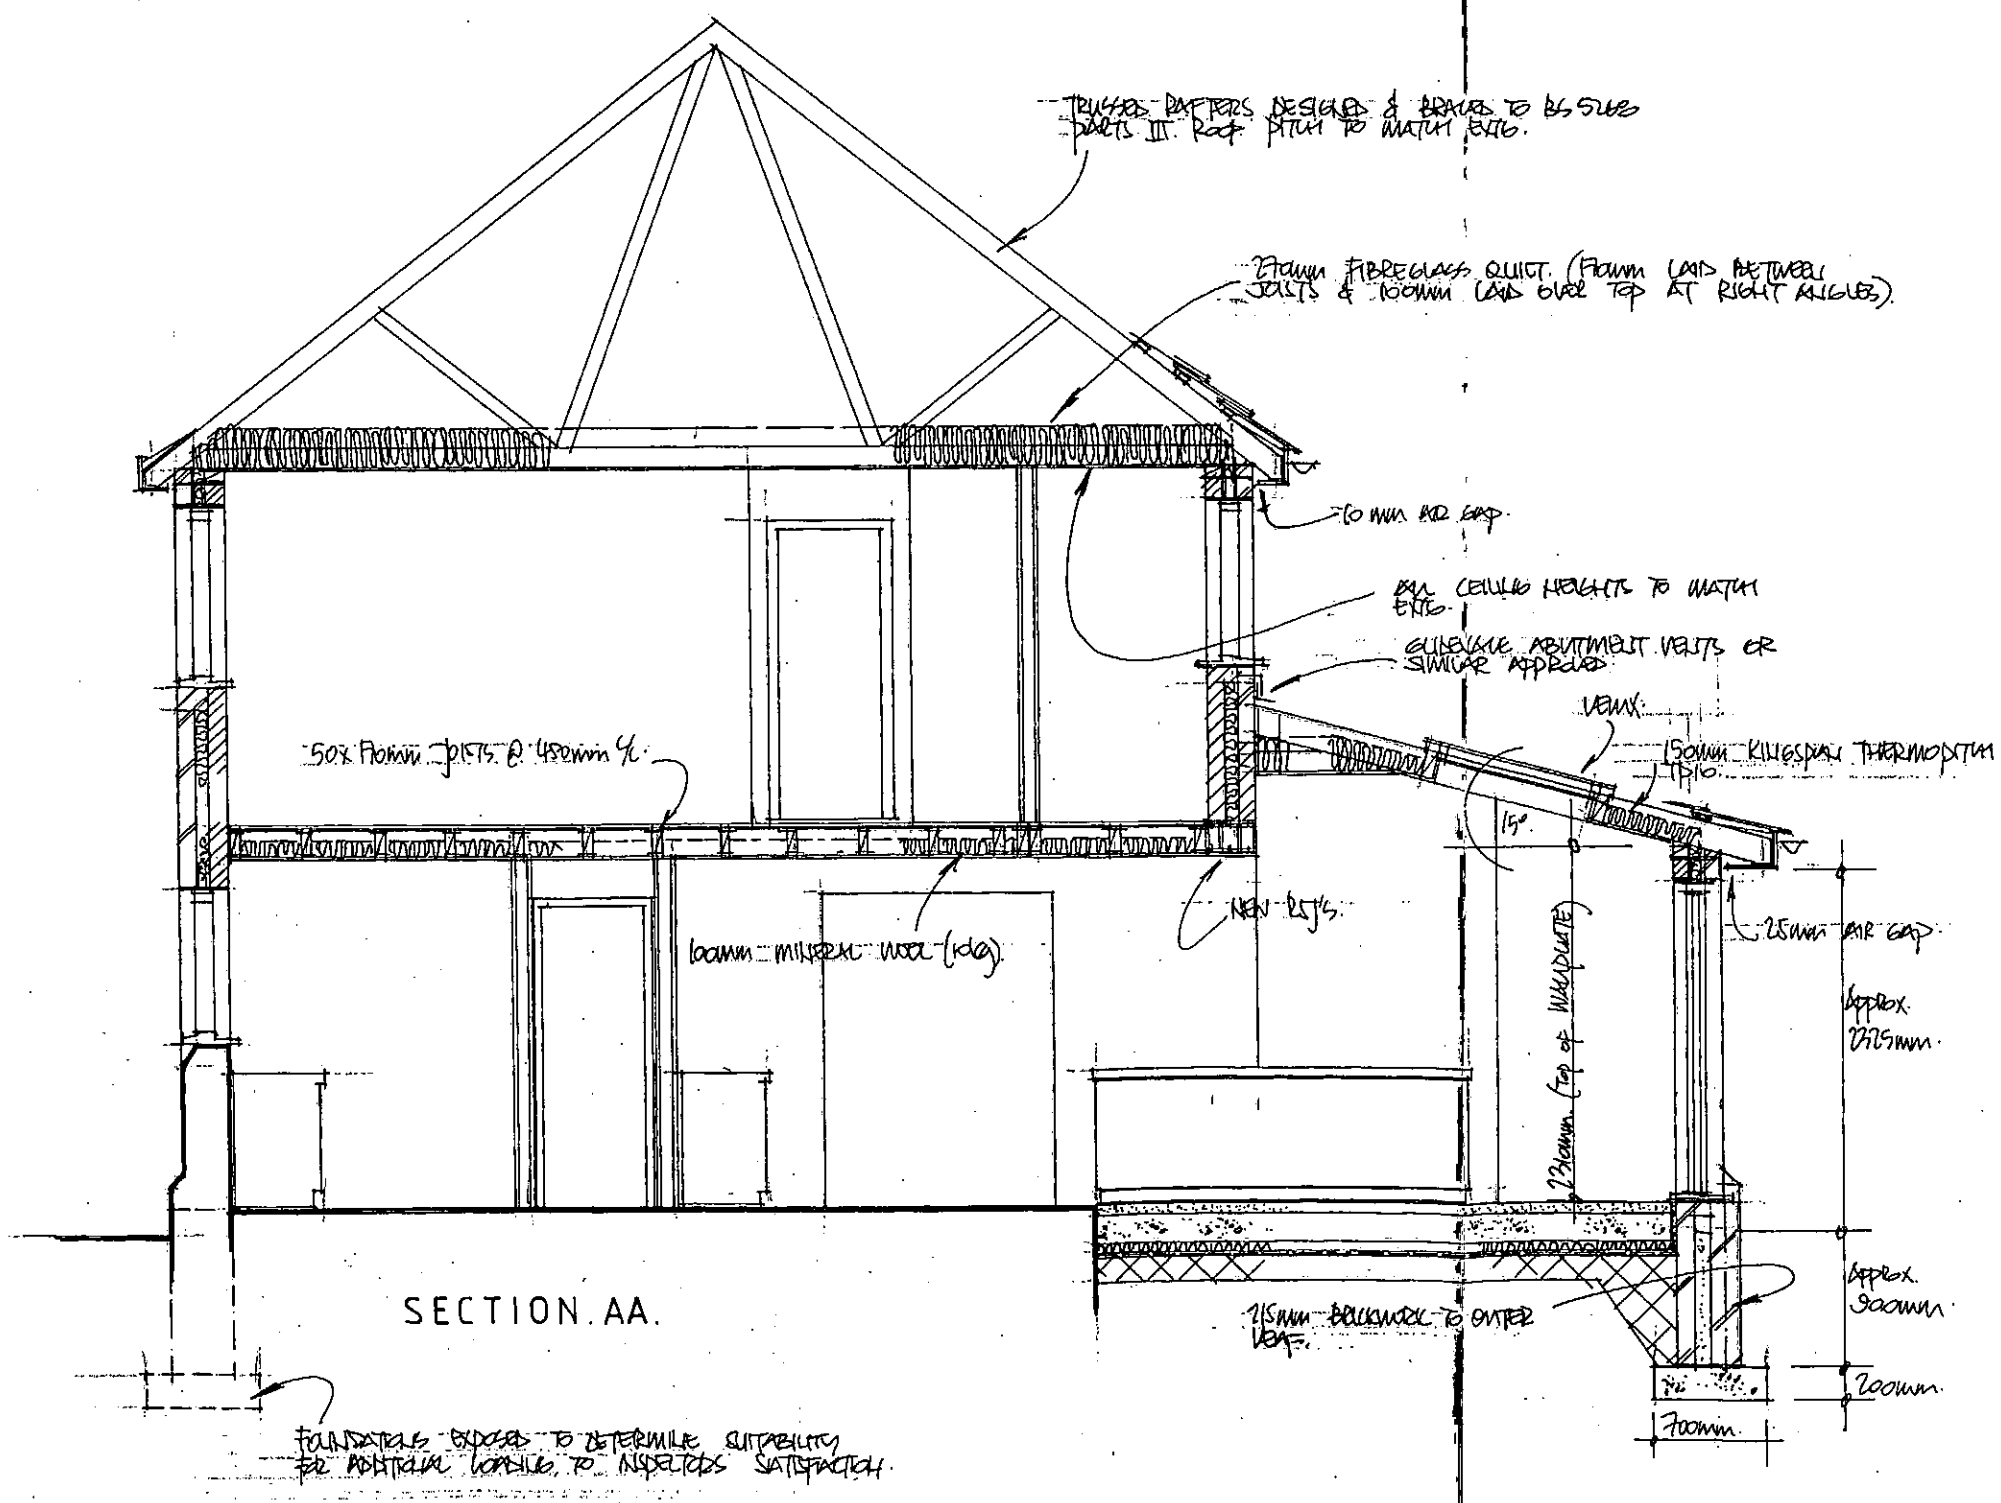

DO NOT SCALE OFF THIS DRAWING.
ALL DIMENSIONS TO BE CHECKED ON SITE.

REVISION	AMENDMENT	DATE

CLIENT

MR. A. McCOURT.
27 NEWBOLD GROVE.
CROXTETH PARK.
WEST DERBY L12 0NS.

DRAWING TITLE

PART FIRST FLOOR & TWO STOREY SIDE EXTENSION & SINGLE STOREY REAR EXTENSION.

SECTION DRAWING.

SCALE	DRAWING No.	REV.
1:50.	02.	

DATE
MARCH 2015.