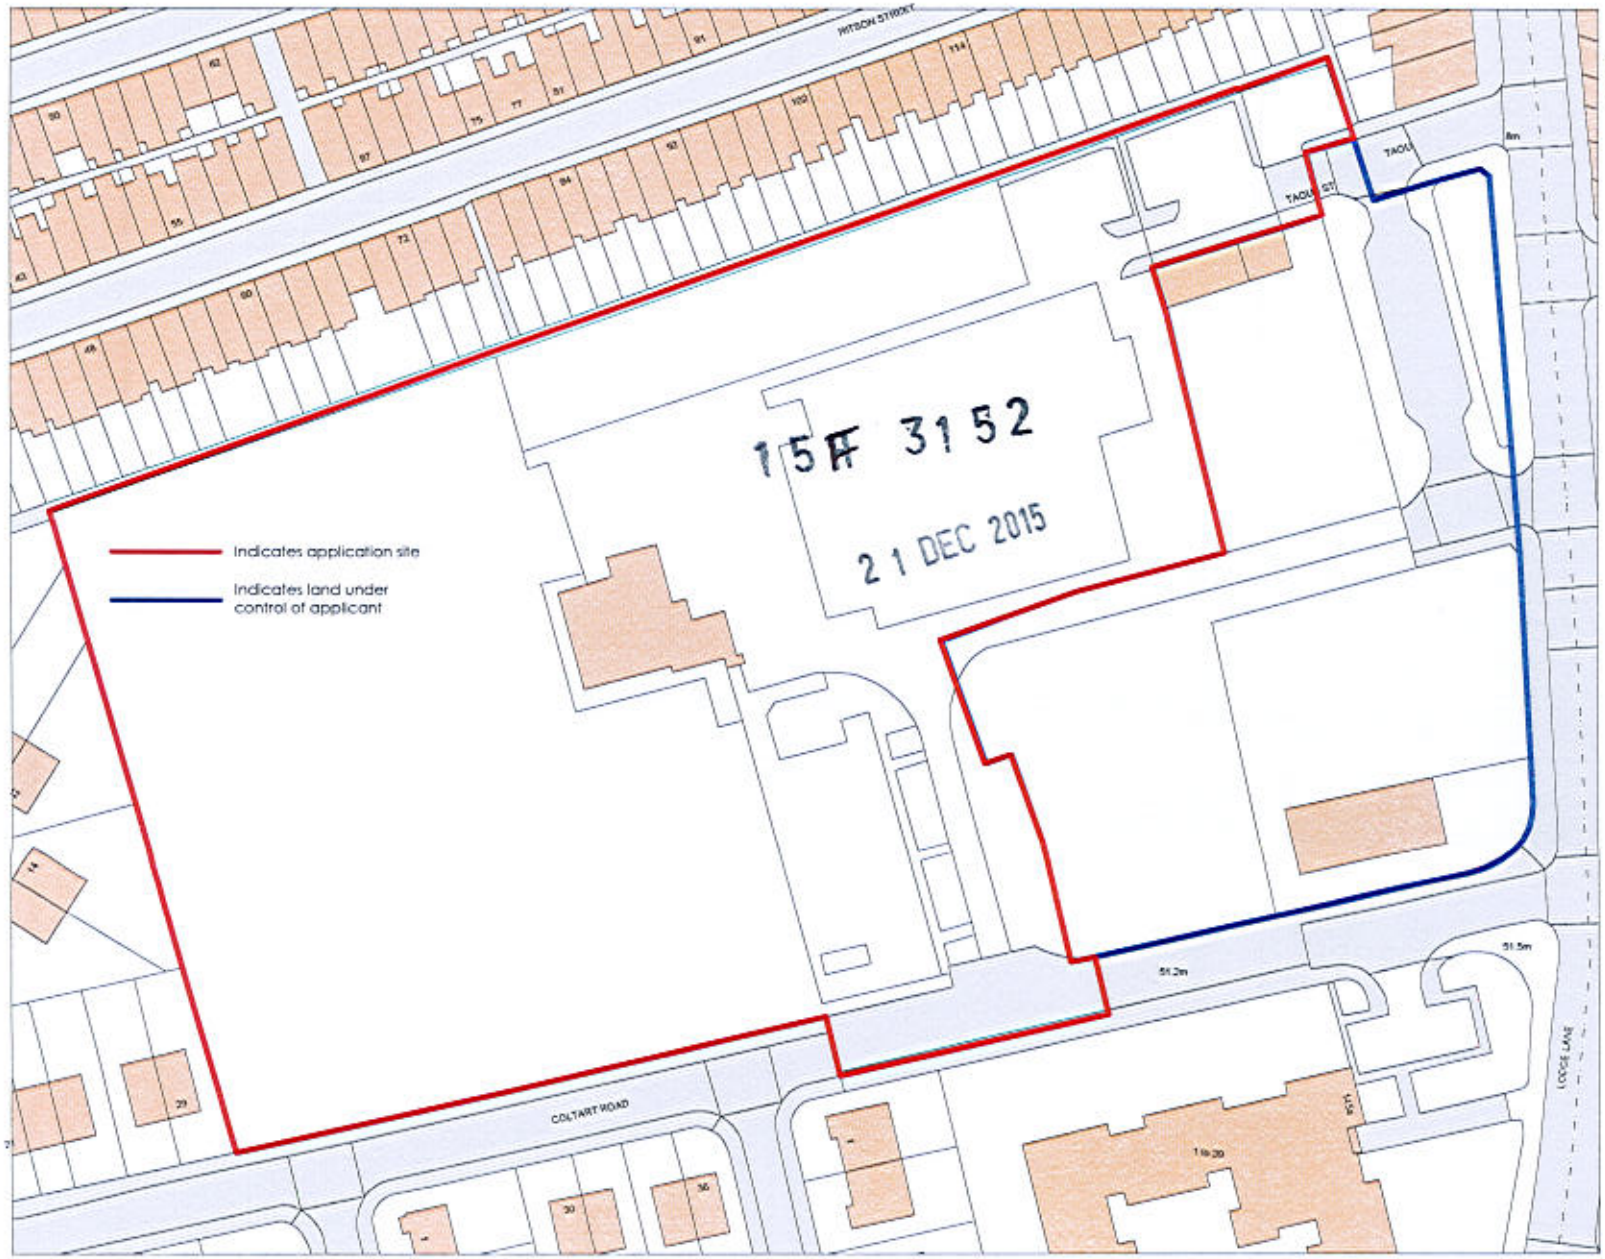

Ordnance Survey, (c) Crown Copyright 2012. All rights reserved. Licence number 100020449

N

NOTES

MATERIALS PROHIBITED

Planning Issue 2015-02-05 JM

REVISION DETAILS date / by

- Preliminary
- For Approval
- Tender
- Construction

CLIENT

Tiber Community Building

PROJECT

Tiber development

DRAWING TITLE

Site Location Plan

SCALE	DRAWN BY	date
1:1000@A4	JM	Feb 2015

DRAWING NO. revision

13-184-101

CLA

T: 0151 207 4371 • F: 0151 207 7087

Candy & Lofthouse Ltd trading as CLA • Unit 17, Connect Business Village • 24 Derby Road • Liverpool • L5 9PR • E: info@candylofthouse.co.uk • www.candylofthouse.co.uk