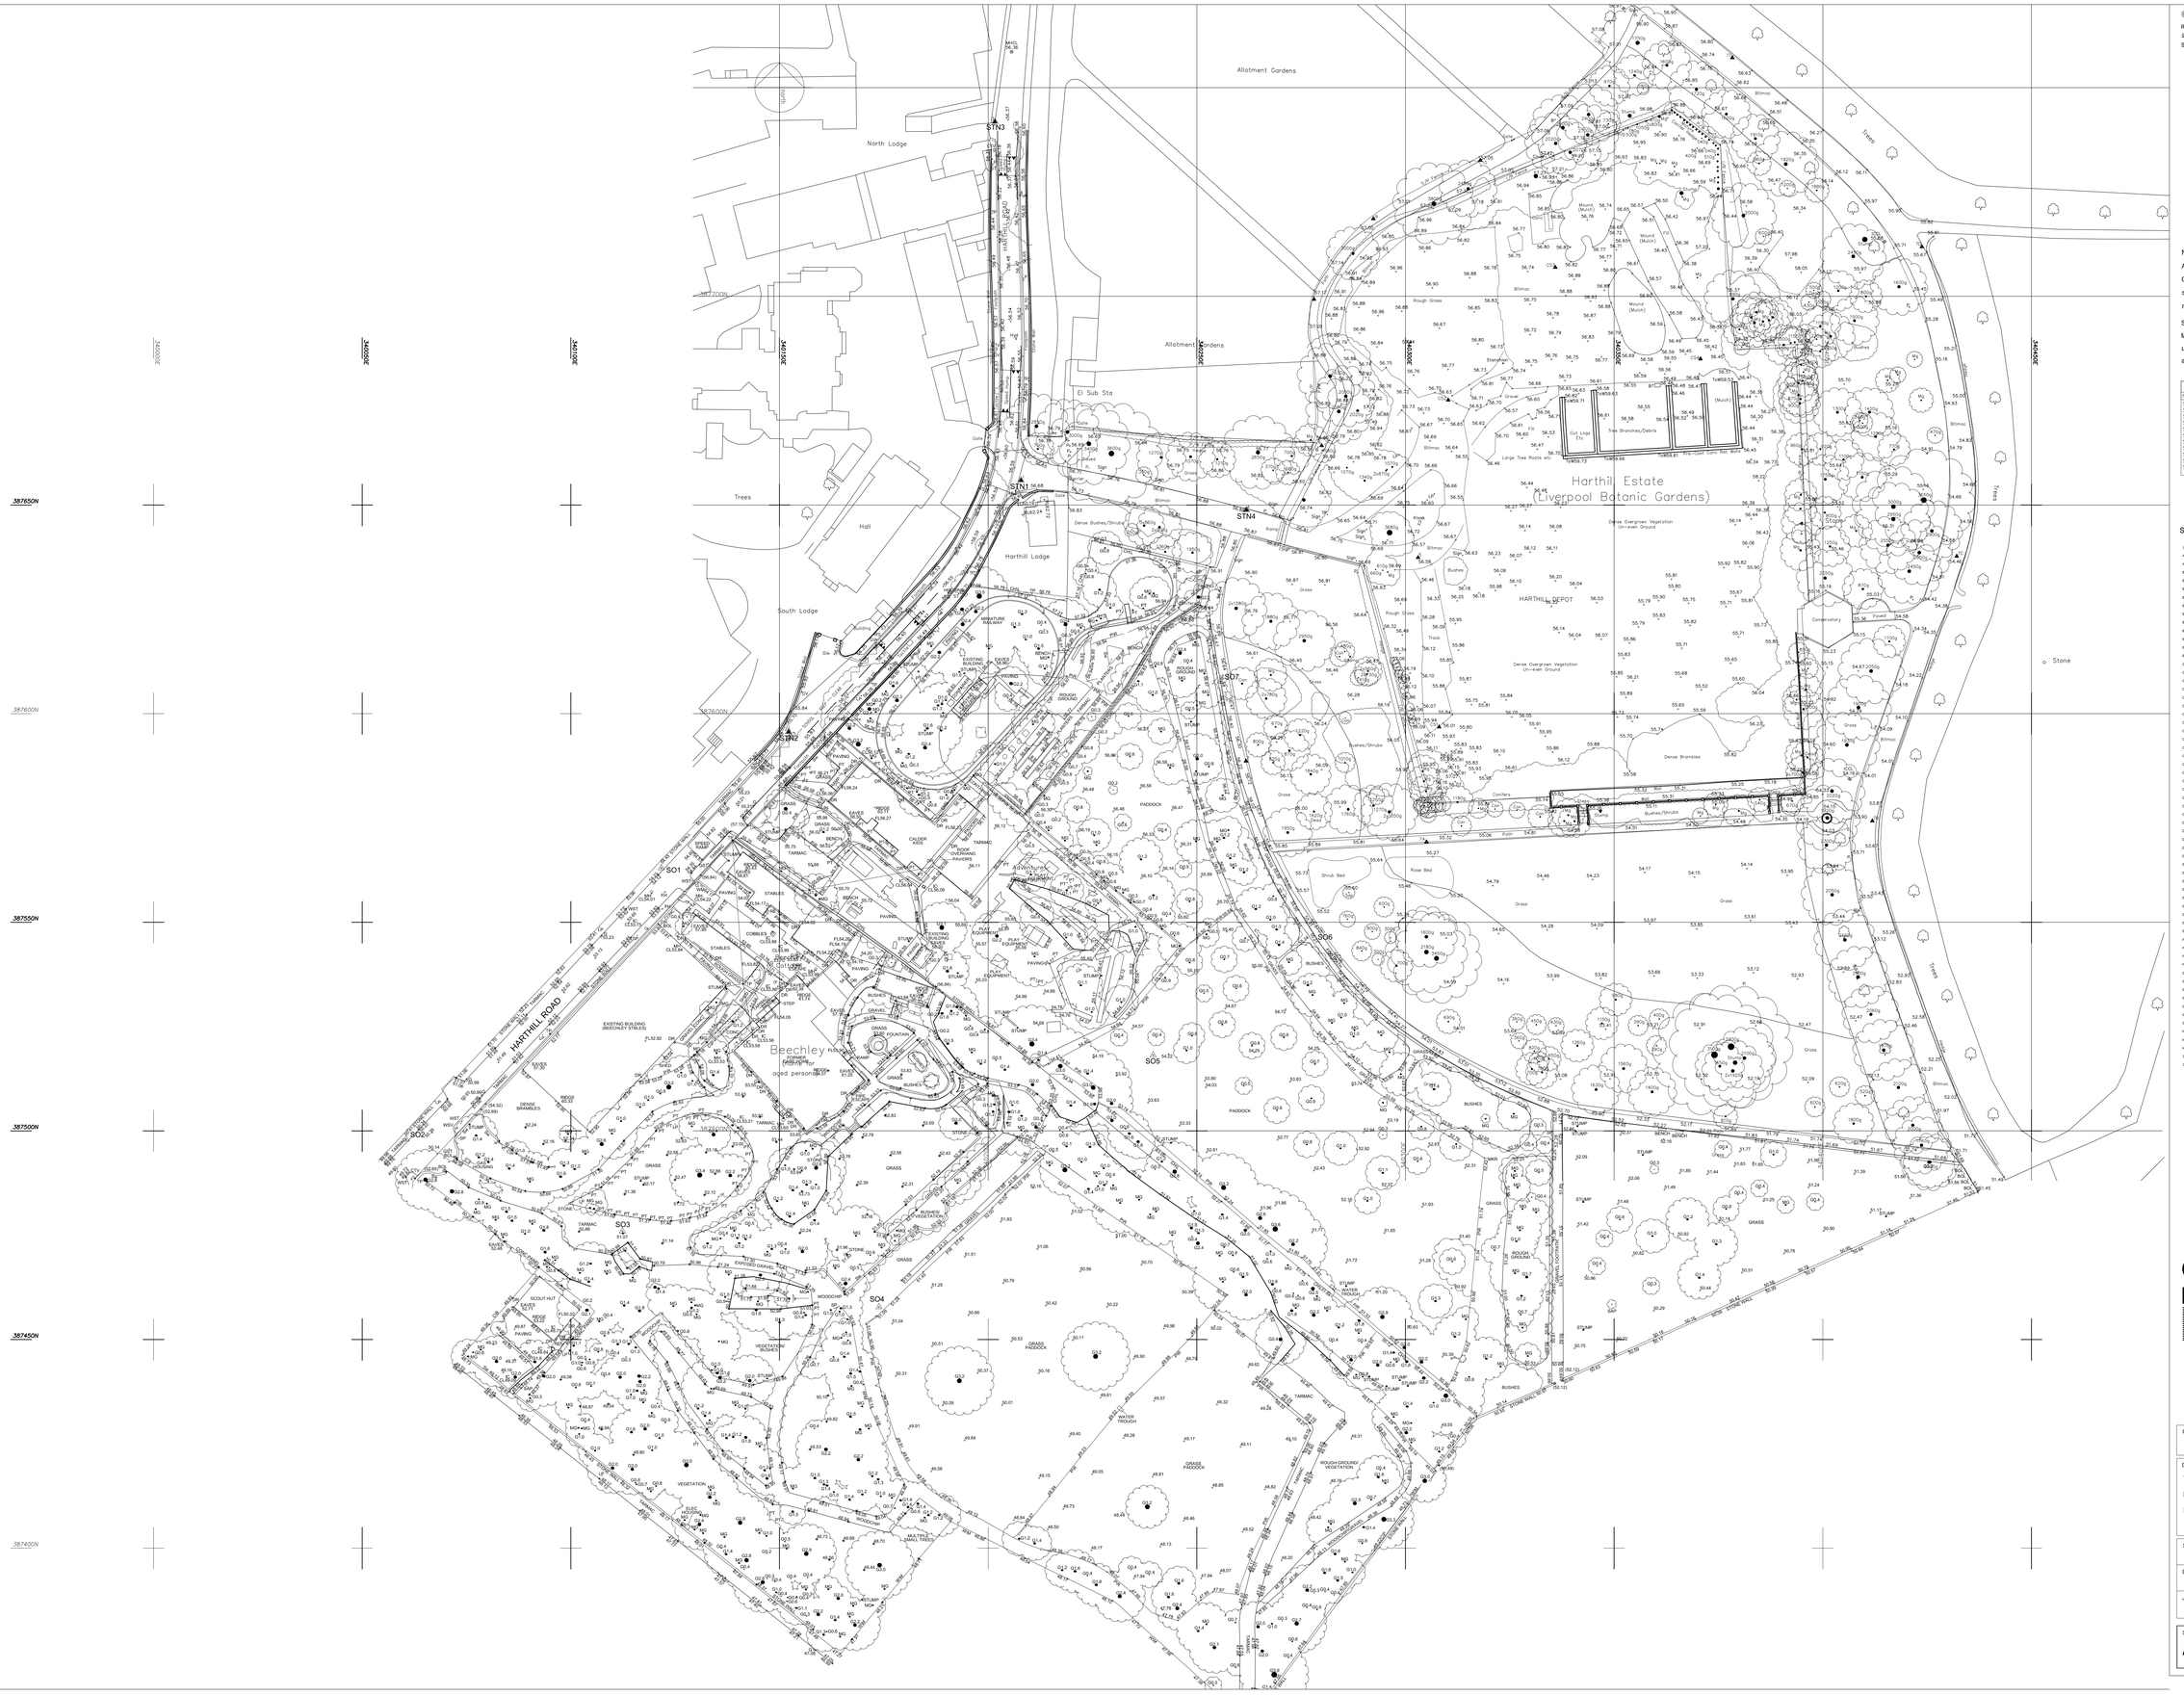

© Survey Operations Limited 2015

Reproduction in whole or in part by any means is prohibited without the prior permission of Survey Operations Limited.

N

Note:

All levels relate to Existing Site Datum, Orientation to Existing Site Grid taken from supplied drawing - Survey Design Limited reference SDL 2165/1.

Survey Control Markers established for Mapping purposes only and should not be used for Construction without the written approval of Survey Operations Ltd.

SURVEY STATIONS

Name	Easting	Northing	Height
SO1	340121.69	387563.01	54.31
SO2	340060.53	387448.00	50.20
SO3	340112.83	387423.97	51.08
SO4	340239.52	387418.87	54.26
SO5	340239.52	387518.18	54.26
SO6	340279.88	387548.05	55.32
SO7	340255.65	387607.72	56.59
STN1	340207.87	387655.92	56.62
STN2	340152.17	387595.63	55.73
STN3	340201.62	387741.87	56.24
STN4	340261.89	387648.80	56.89

STANDARD REFERENCE & ABBREVIATIONS

LMU.....Assumed Route
AB.....Air Brick
AV.....Air Valve
B/W.....Barbed Wire
BAR.....Barrier
BE.....Bellma Beacon
BH.....Borehole
BL.....Bed Level
BOL.....Bollard
BS.....Bus Stop
BT Box.....British Telecom Box
BT.....British Telecom IC
BWTW.....Brick Retaining Wall
BW.....Brick Wall
C/B.....Close Boarded
C/C.....Corrugated Iron
C/P.....Chestnut Paling
CB.....Control Box
CBM.....Concrete Block Wall
CCTV.....Closed Circuit TV
CD.....Cable Duct
CEL.....Cellar Light
CHL.....Chain Link
CHY.....Chimney
CL.....Cover Level
CW.....Cable Marker
COL.....Column
CONC.....Concrete
CP.....Catch Pit
CRTW.....Concrete Retaining Wall
CTV.....Cable Television
CUL.....Culvert
CW.....Concrete Block Wall
DC.....Drainage Channel
DPC.....Damp Proof Course
DR.....Drain
DSW.....Dry Stone Wall
EDP.....Electricity Cable Pit
EIC.....Electricity Inspection Cover
EJ.....Expansion joint
EJB.....Electricity Junction Box
EL SUB STN.....Electricity Sub Station
EL.....Eaves Level
ELB.....Electricity Box
EP.....Electricity Pole
ER.....Earth Rod
ETL.....Electricity Transmission Line
FB.....Flower Bed
FH.....Fire Hydrant
FL.....Floor Level
FP.....Flagpole
GT.P.....Earth (of tree)
G.....Gulley
GAB.....Gabion
GIP.....Gas Inlet Pipe
GMKR.....Gas Marker
GOT.....Gas Stop Tap (Domestic)
GSV.....Gas Stop Valve (Mains)
HSE.....Housing
HT.....Height
HV.....High Voltage
I/R.....Iron Railing
II.....Inspection Cover
IL.....Invert Level
IP.....Inlet Pipe
KO.....Kerb Outlet
LB.....Letter Box
LP.....Lamp Post
MH.....Multi-Girth
MK.....Manhole
MKR.....Marker
MP.....Mooring Point
NP.....Street Name Plate
O/H.....Overhead
O/P.....Open Paling
OE.....Overhead Electric Wire
OP.....Outfall Pipe
OSBM.....Ordnance Survey Bench Mark
OT.....Overhead Telecom Wire
P/C.....Post & Chain
P/R.....Post & Rail
P/W.....Post & Wire
PAV.....Paving
PB.....Pillar Box
PC.....Pedestrian Crossing
PP.....Petrol Pump
PT.....Post or Pillar
RE.....Rodding Eye
RS.....Road Sign
RTW.....Retaining Wall
RWP.....Rain Water Pipe
SAP.....Sapling
SL.....Sump Level
SOL.....Soffit Level
SP.....Sign Post
SPL.....Springing Level
SRTW.....Stone Retaining Wall
SV.....Stop Valve (unspecified)
SVP.....Soil Vent Pipe
SW.....Stone Wall
TAC.....Tactile Paving
TB.....Traffic Bollard
TBM.....Temporary Bench Mark
TCB.....Telephone Call Box
TFR.....Taken From Records
TIE.....Anchor Point (Masts/Poles)
TL.....Traffic Light
TLB.....Traffic Light Control Box
TM.....Ticket Machine
TWC.....Turves
TP.....Telecommunications Pole
TPIT.....Trial Pit
TS.....Trash Screen
U/G.....Under Construction
U/G.....Underground
UTL.....Unable to Lift (MH,IC etc)
UTS.....Unable to Survey
VDP.....Vehicle Detector Pad
VP.....Vent Pipe
W.W.....Wire Mesh
WL.....Water Level
WM.....Water Meter
WO.....Wash Out
WP.....Waste Pipe
WST.....Water Stop Tap (Domestic)
WSV.....Water Stop Valve (mains)

SurveY OPERATIONS

Smith Street, Skelmersdale, Lancs. WN8 8LN
Tel: 01695 725662 Fax: 01695 51816
Email: mail@survops.co.uk – www.survops.co.uk

ISO 9001 : 2008 FM 00583 18608
EMS/OH&S 578583 Certification

Client
Redrow Homes

Drawing Title
Topographical Survey of Land at:
Harthill Depot
Liverpool

Scale(s)	1:500	Surveyor	CA
Date	NOV 15	Drawn	JR
Job Number	15J191	Checked	TP

Sheet Size & Drg Number & Revision
A0 15J191/001