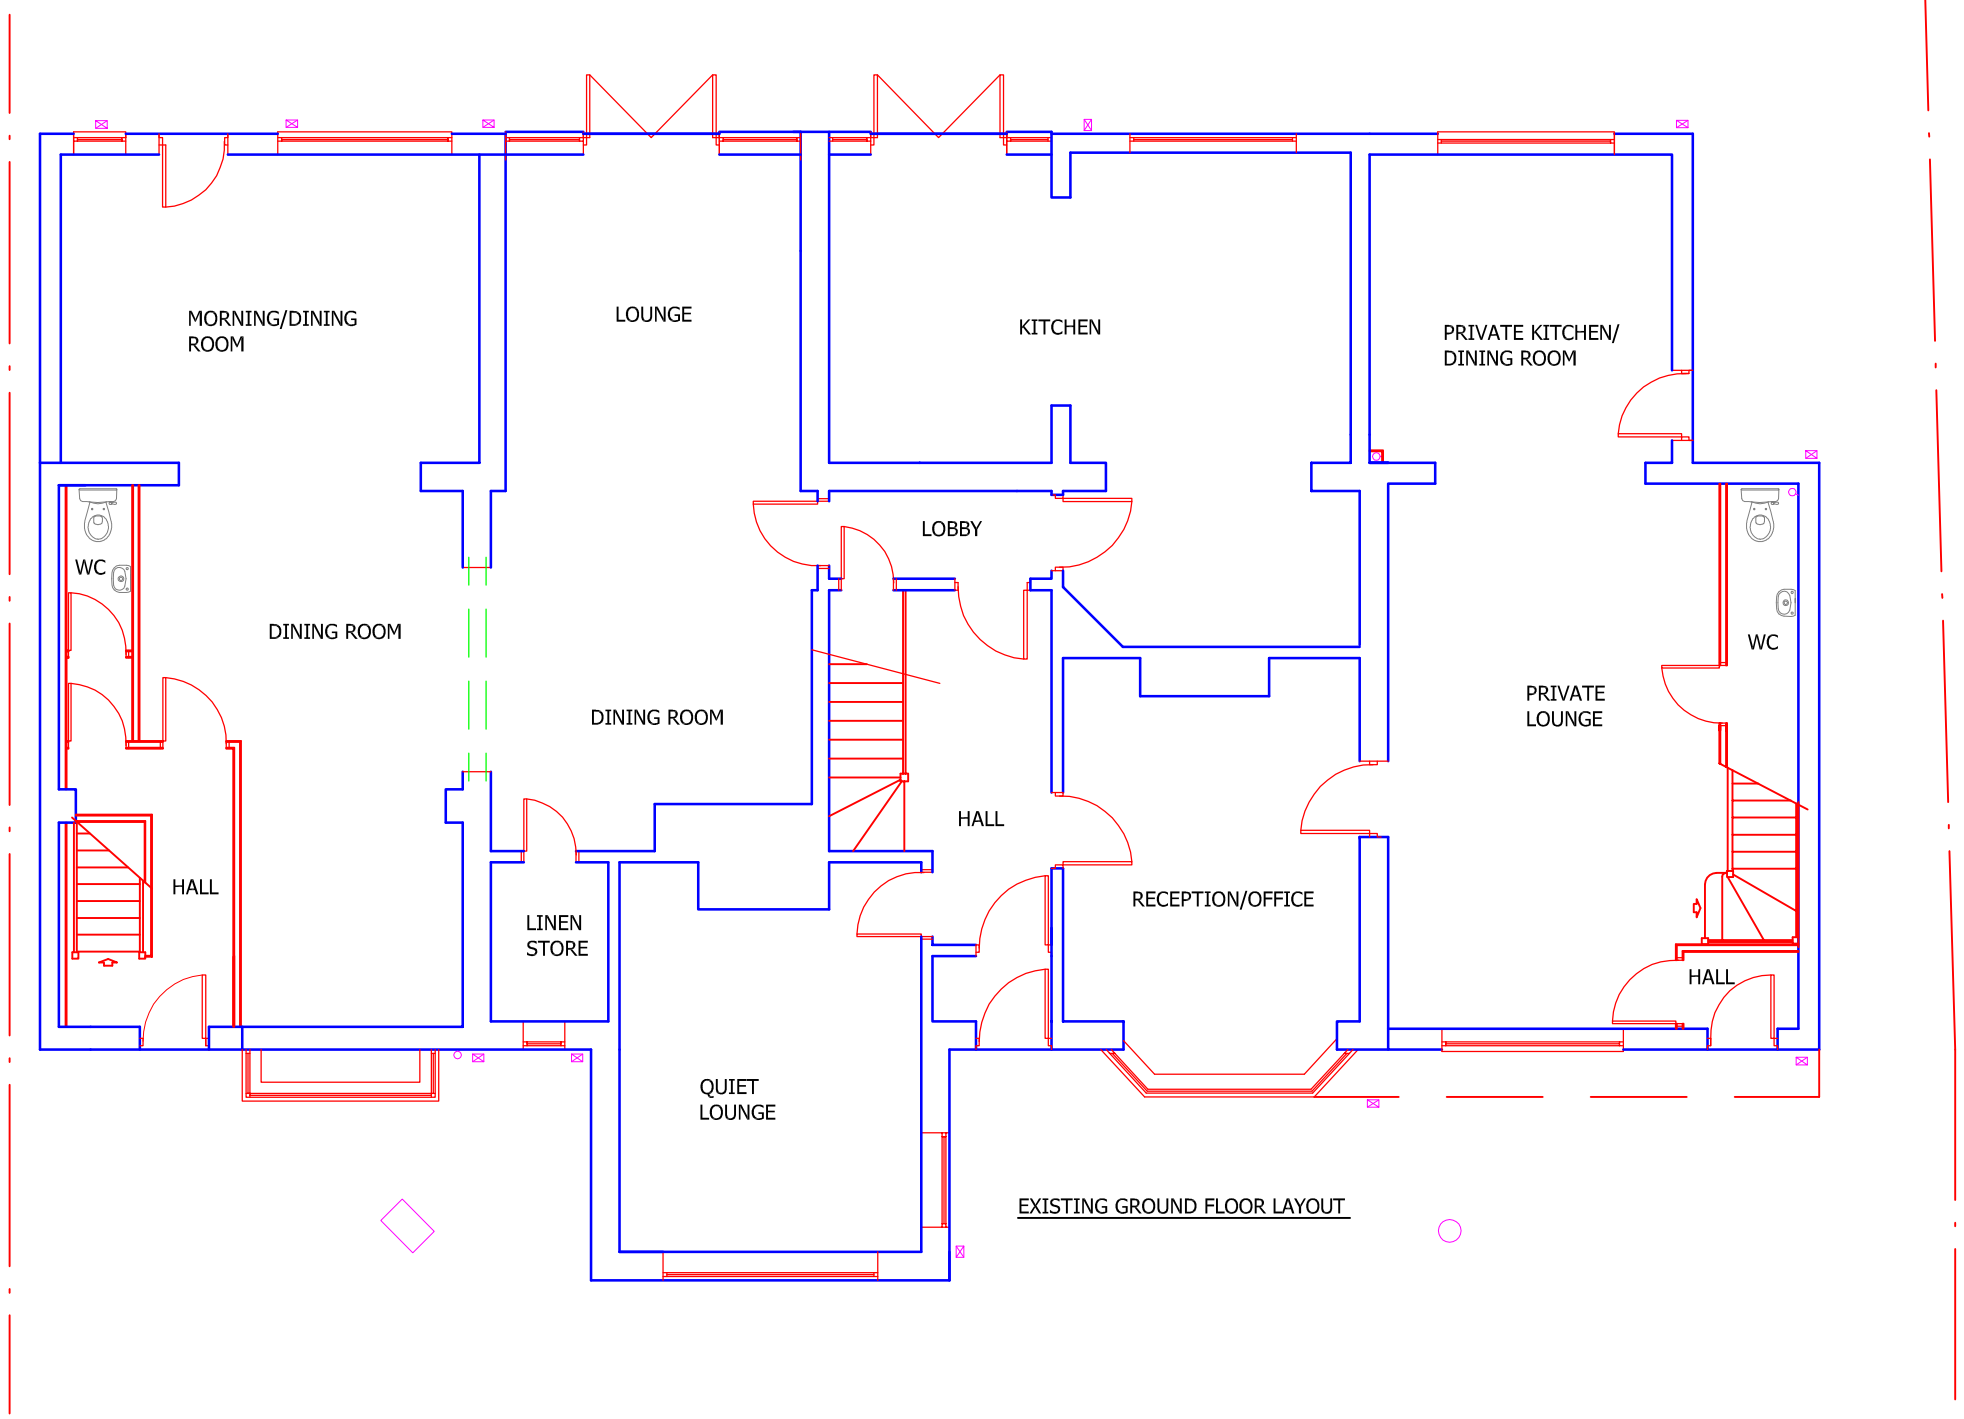

EXISTING GROUND FLOOR LAYOUT

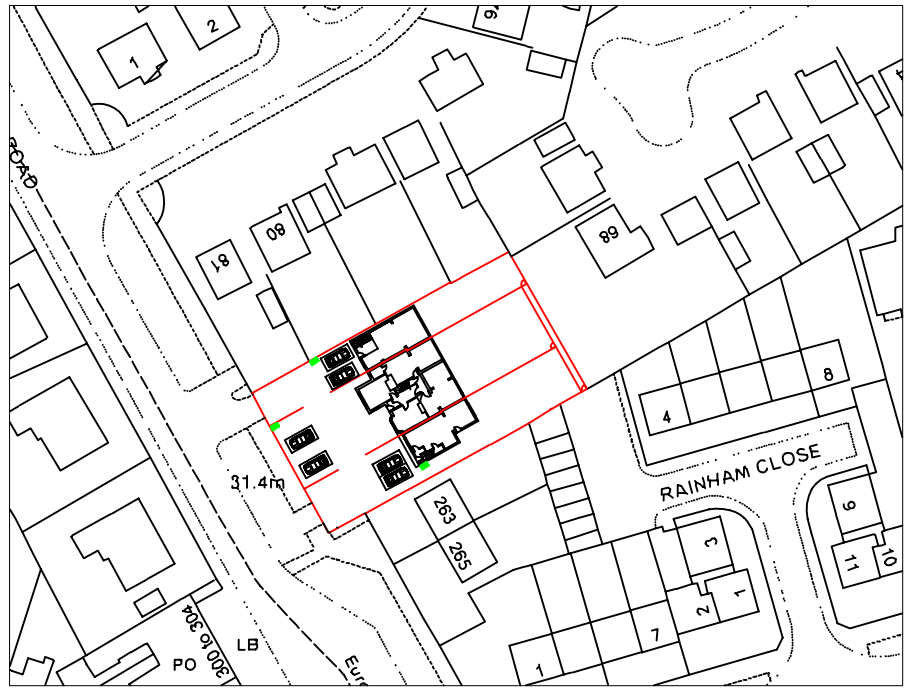

LOCATION : SCALE 1:1250

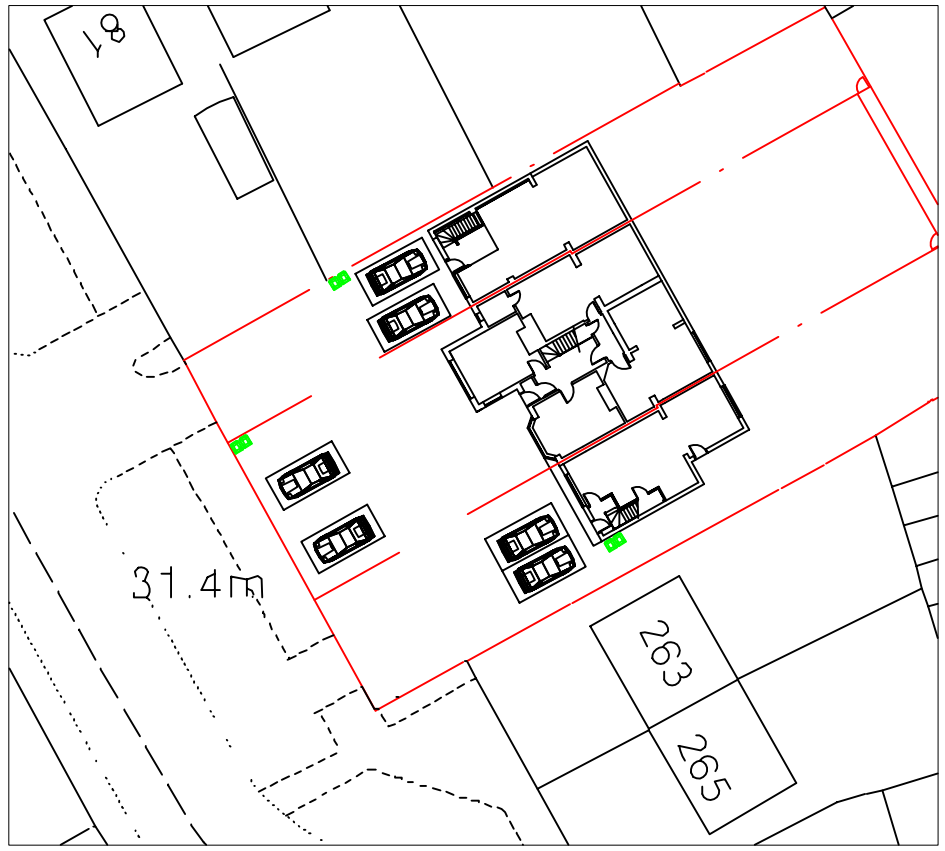

LOCATION : SCALE 1:500

LOCATION : LIVERPOOL BOUTIQUE HOTEL, WEST FARM, GREENHILL ROAD, ALLERTON, LIVERPOOL

PROPOSAL : PROPOSED CHANGE OF USE OF EXISTING BOUTIQUE HOTEL INTO 3 SEPERATE RESIDENTIAL DWELLINGS.

PLAN NO. : 02/03/LBH, **SCALE** : 1:100, 1:500 & 1:1250