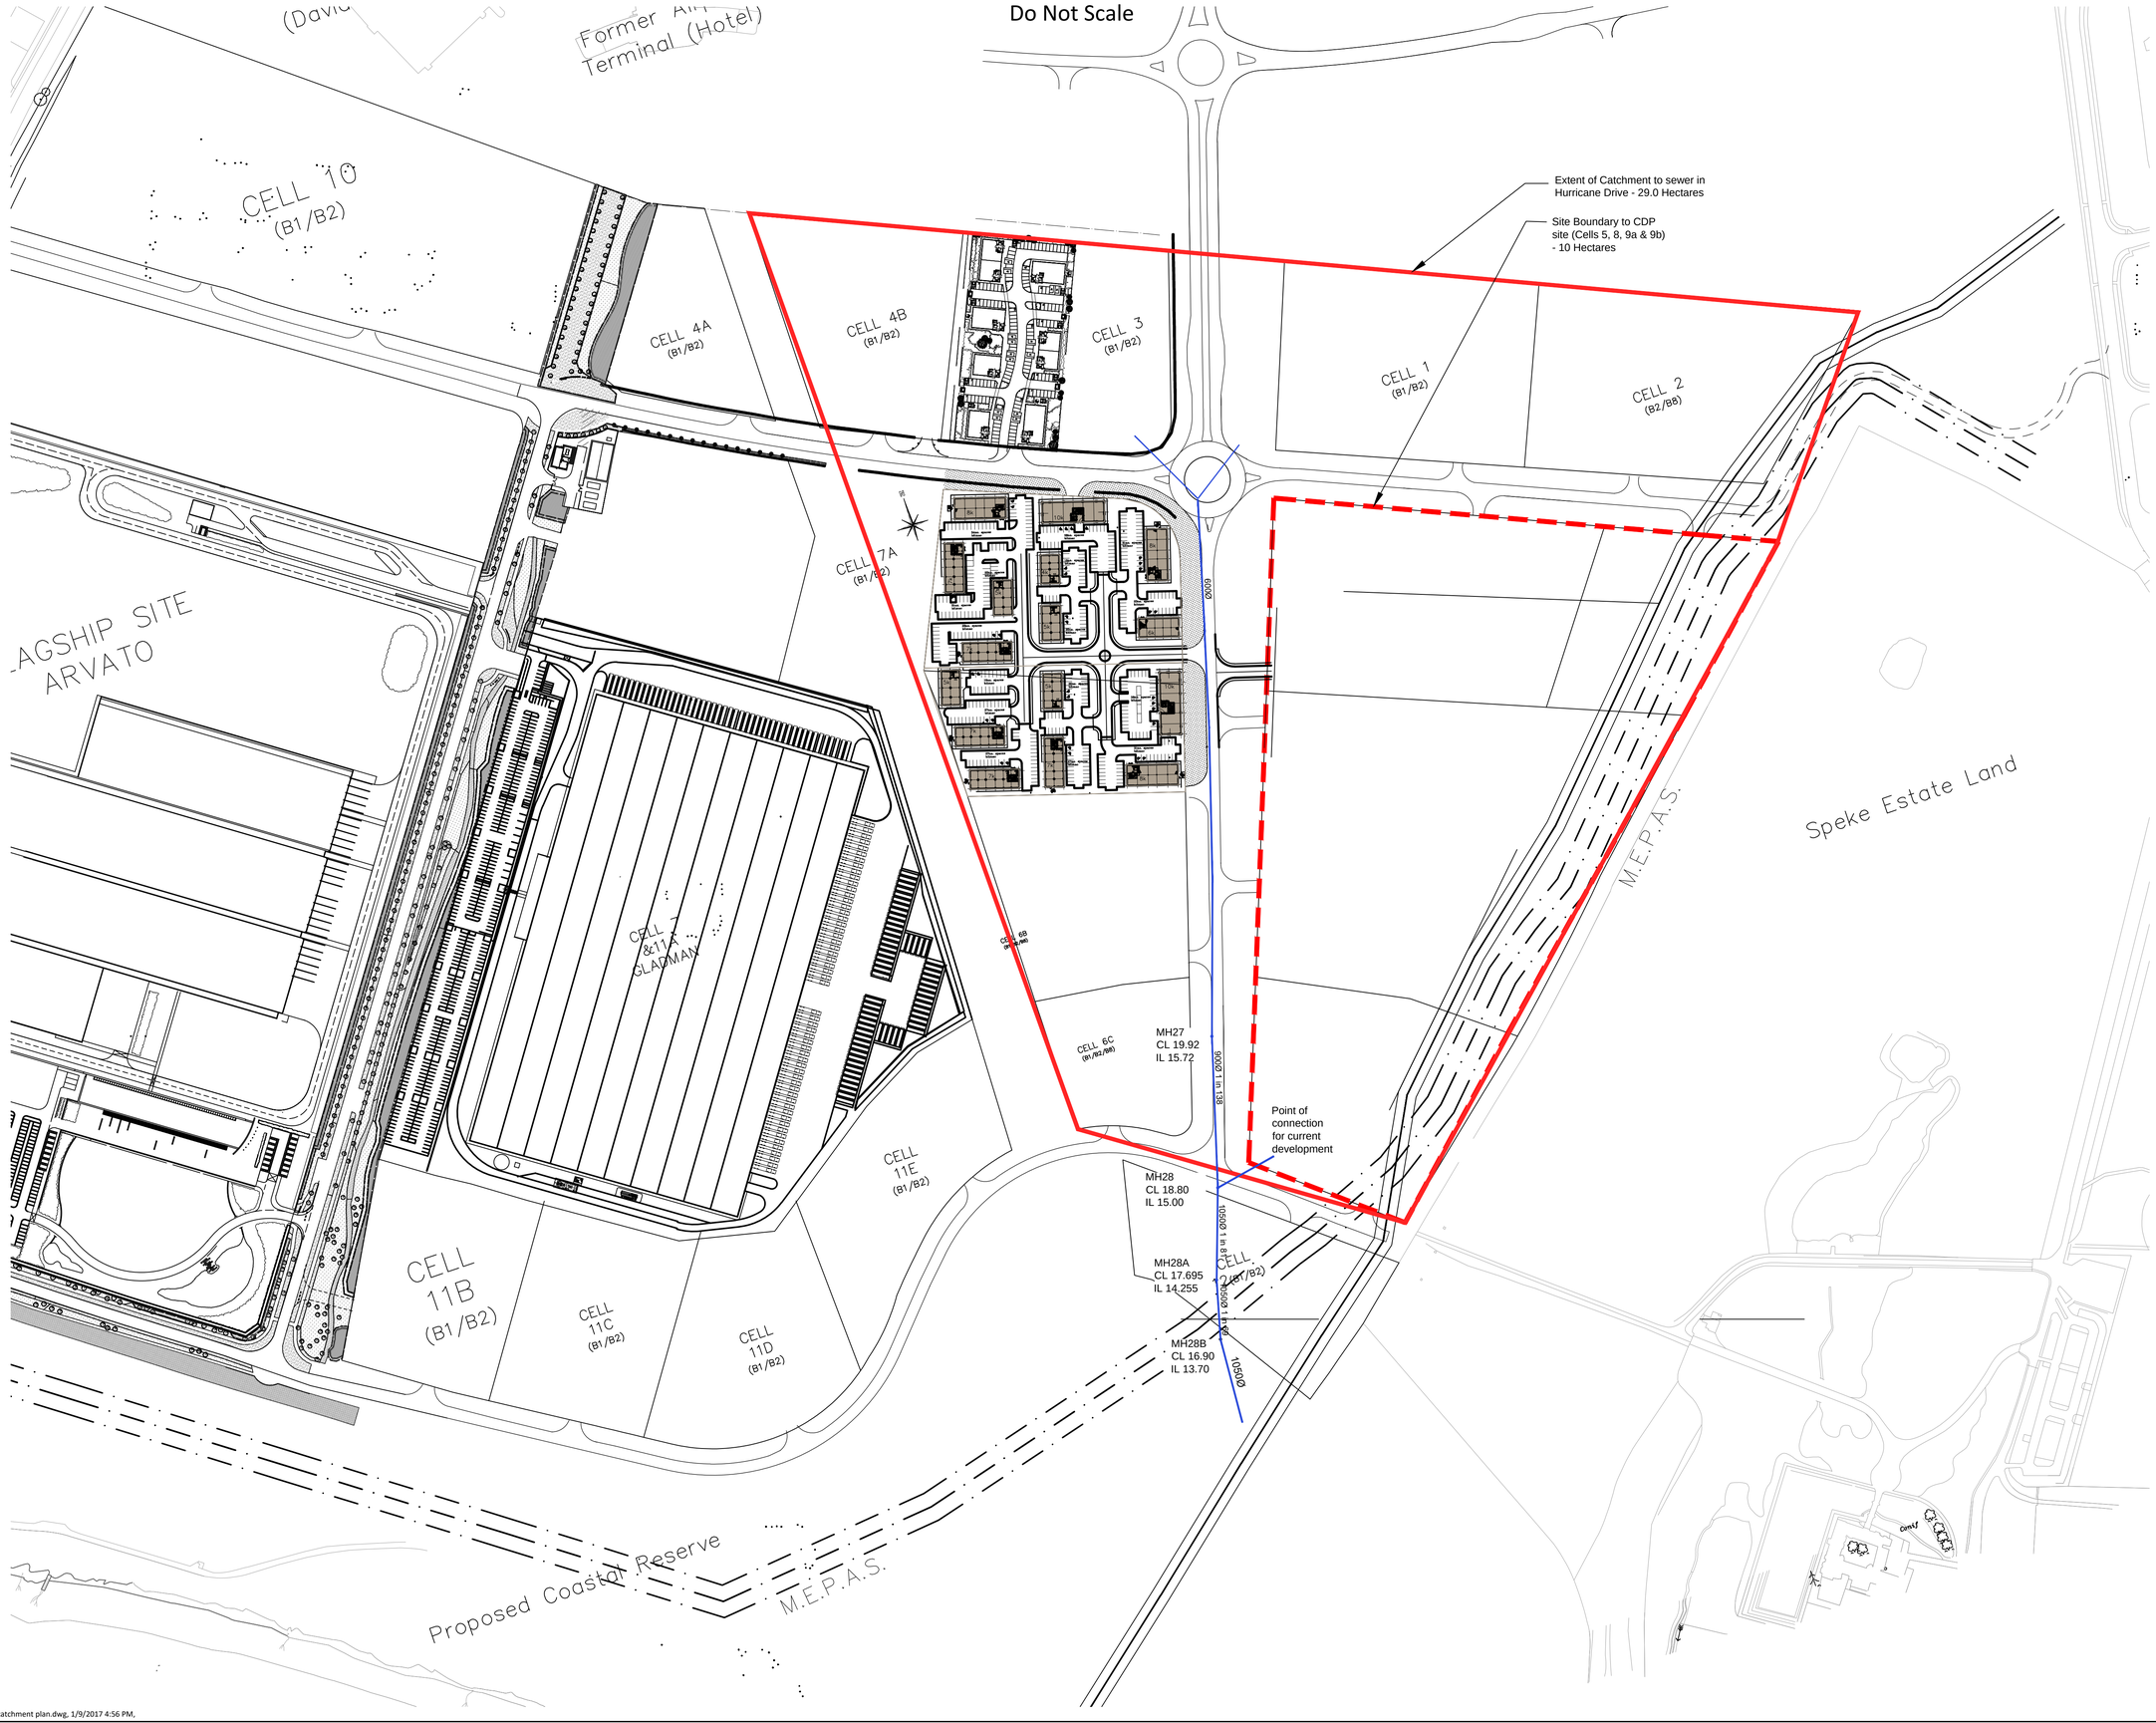

DESIGN REVIEW			
Design review by:	**	Checked by:	**

Residual hazards:

1. For general notes refer to drawing 002.

Health, Safety & Environmental Notes

Drawing Notes

INSERT DRAWING NOTES

Date		By	Chkd	Rev
Dec 2016	Initial Issue	RP	RP	P1

ADEPT
Engineering Better Solutions Together
Civil and Structural Consulting Engineers
Web: www.adeptcsce.com
Email: inbox@adeptcsce.com
Originating Office
14 Festoon Rooms, Sunny Bank Mills, Farsley, Leeds, LS28 5UJ
Tel: 0113 2394518

Project: Speke, Phase 2

Title: Surface Water Catchment Cells 5, 8, 9a & 9b

Client: CDP

Scale @ A1	Drawn	Checked
1:2000	RP	RP
Date: Dec 2016	Status: Planning	
Drg. No.: 01.16003 - SK190		Rev.: P1

R:\catchment plan.dwg, 1/9/2017 4:56 PM,