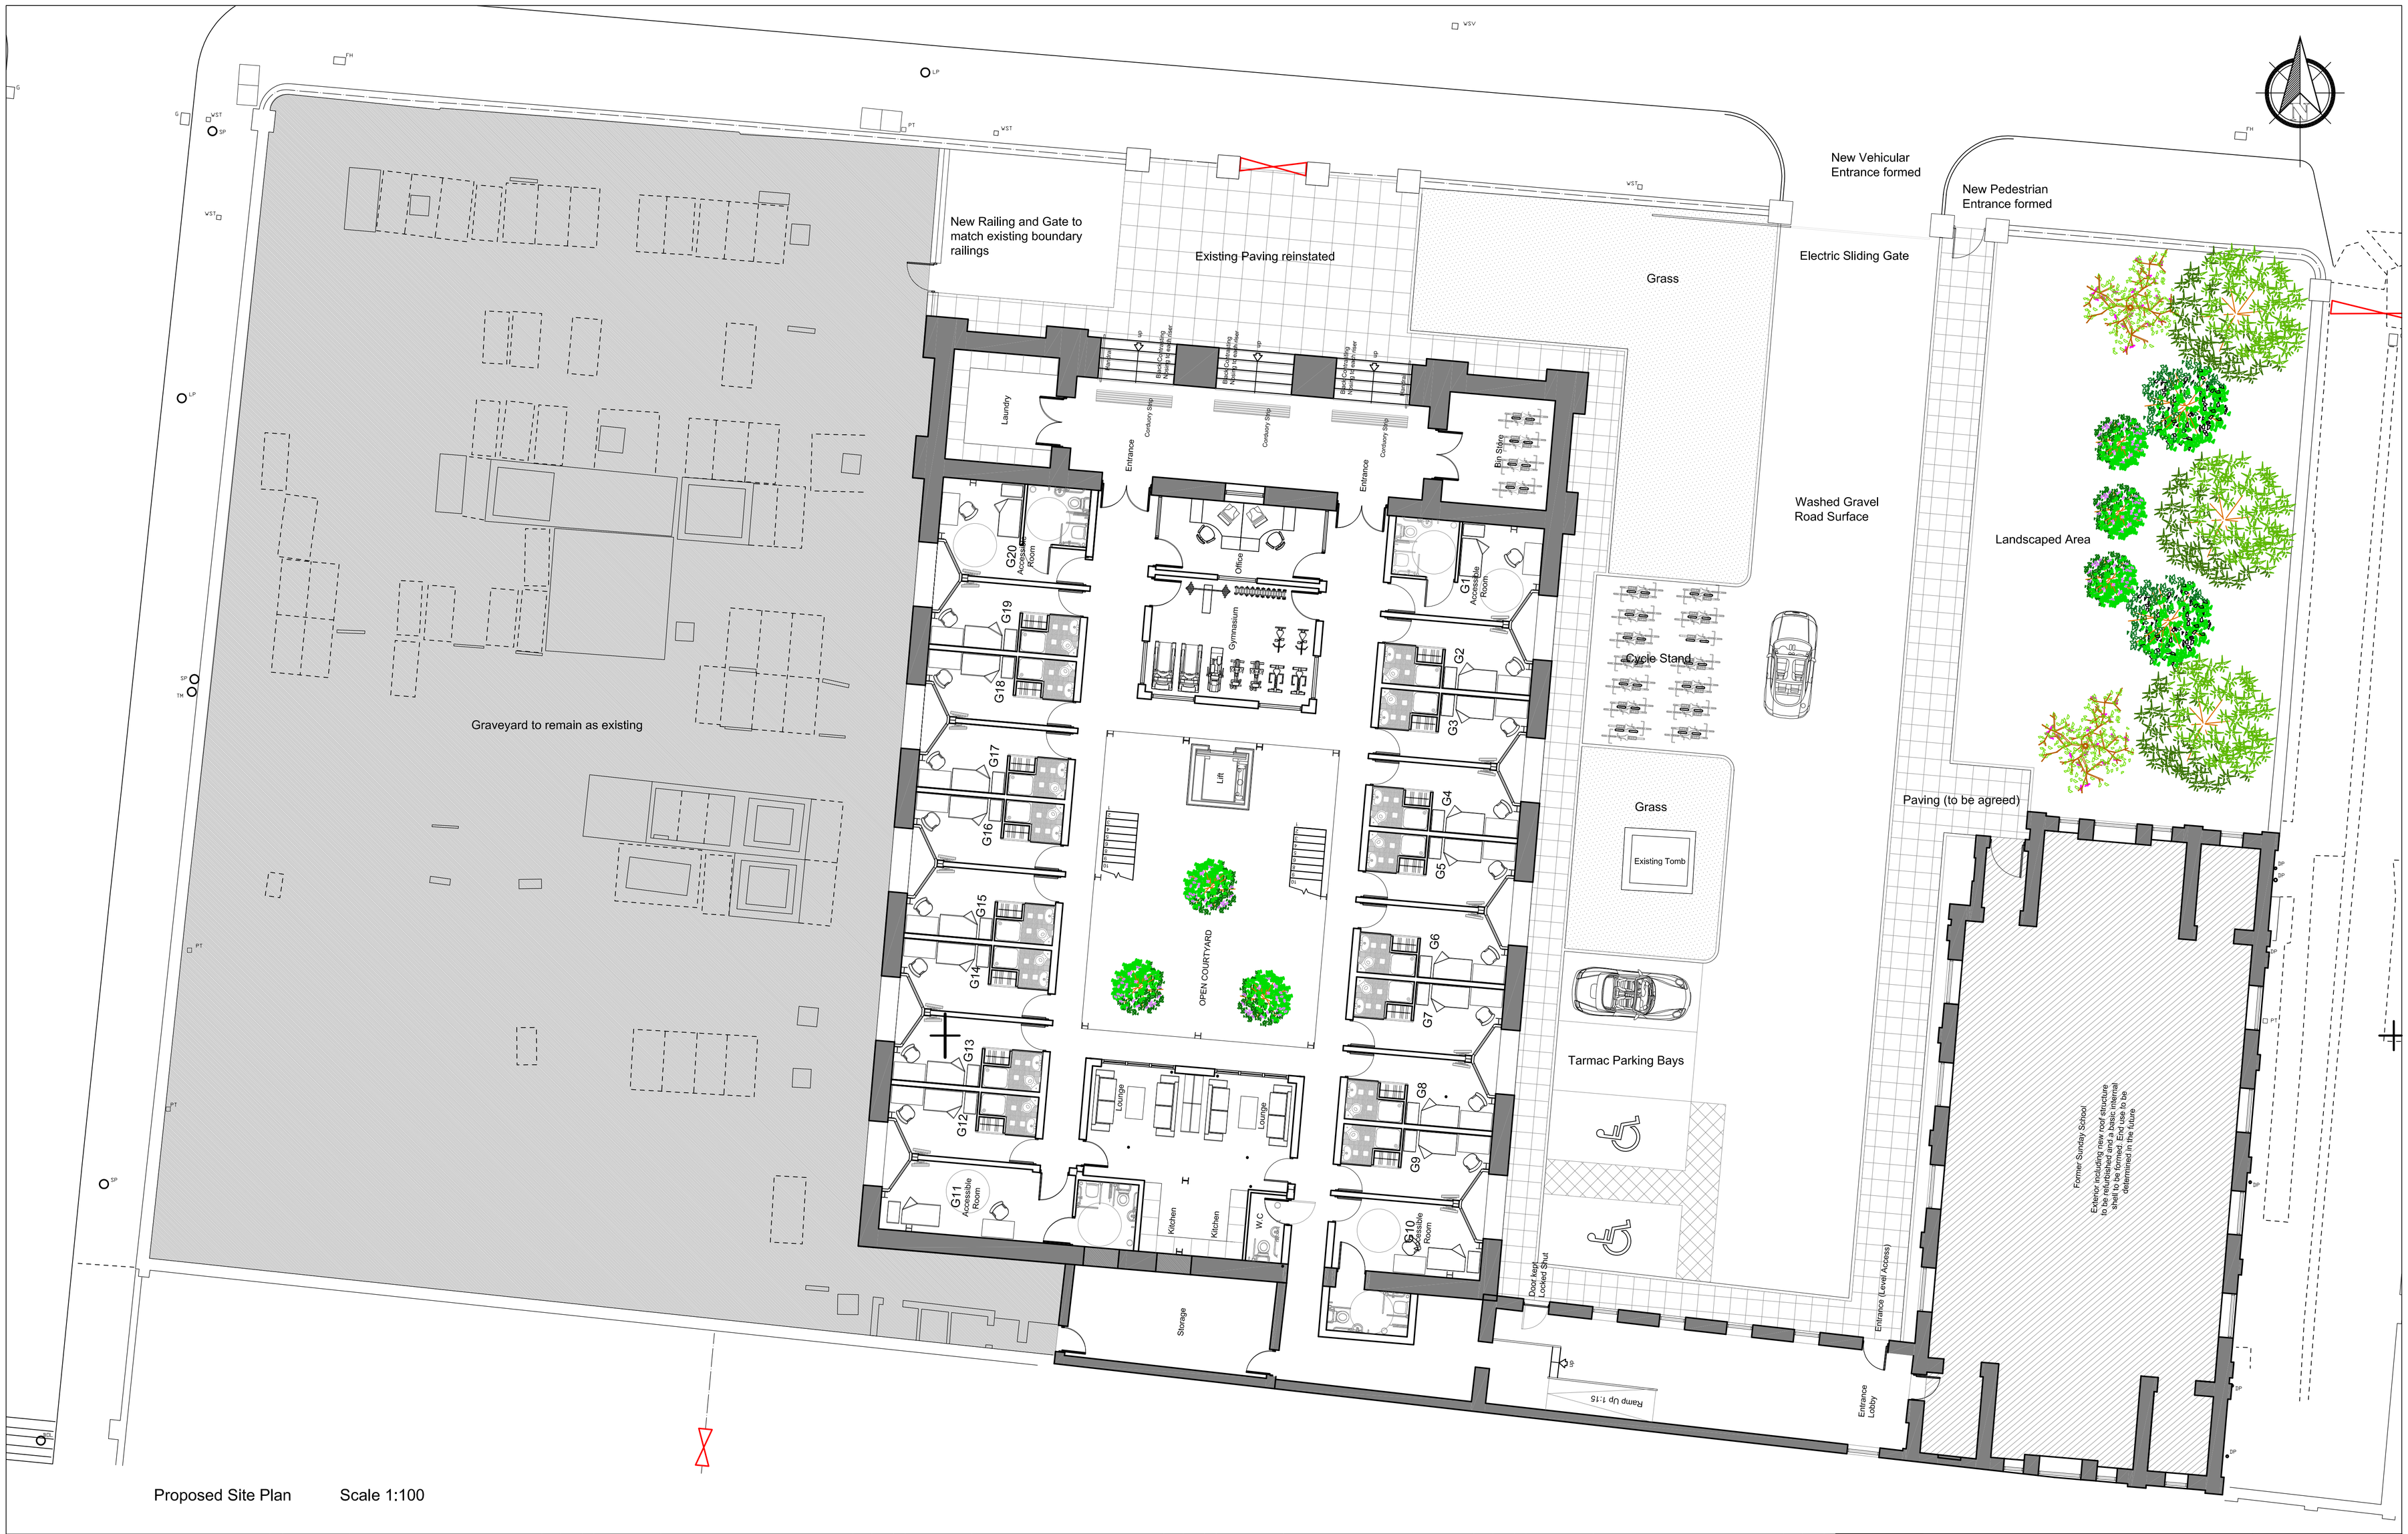

Proposed Site Plan Scale 1:100

All dimensions to be checked on site. Figured dimensions to be read in preference to scaled. KDP accepts no responsibilty for any unauthorised amendments to the drawing and does not permit unauthorised copying of the drawing. This drawing is copyright and remains the property of KDP unless otherwise agreed.

Revisions

Rev	Date	Description	Init.	Check
A	10/11	Site plan updated to show hard and soft landscaping scheme	SAB	GNP
B	10/11	General Plan Amendments.	GLP	GNP
C	10/11	Ammendments to Cycle Stand and Link Building at request of Chris Griffiths (Conservation).	SAB	GNP

Revisions

Rev	Date	Description	Init.	Check

Revisions

Rev	Date	Description	Init.	Check

Revisions

Rev	Date	Description	Init.	Check

Revisions

Rev	Date	Description	Init.	Check

KDP ARCHITECTS

THE KEITH DAVIDSON PARTNERSHIP
CHARTERED ARCHITECTS - PROJECT MANAGEMENT - 3D VISUALISATION

13 Seymour Terrace
Seymour Street
Liverpool
L3 5PE

Telephone: +44 (0) 151 709 1777
Facsimile: +44 (0) 151 708 9998

Email: info@kdparchitects.com
Website: www.kdparchitects.com

Planning

Client: Nigel Russell-Middle England

Job title: Students Accommodation St Andrews, Rodney St

Job number: 1221

Revision: C

Drawing number: 110

Drawing title: Proposed Site Plan

Scale	Drawn	Checked	Date
1:100@A1	RJC		07.06.11