DO NOT SCALE

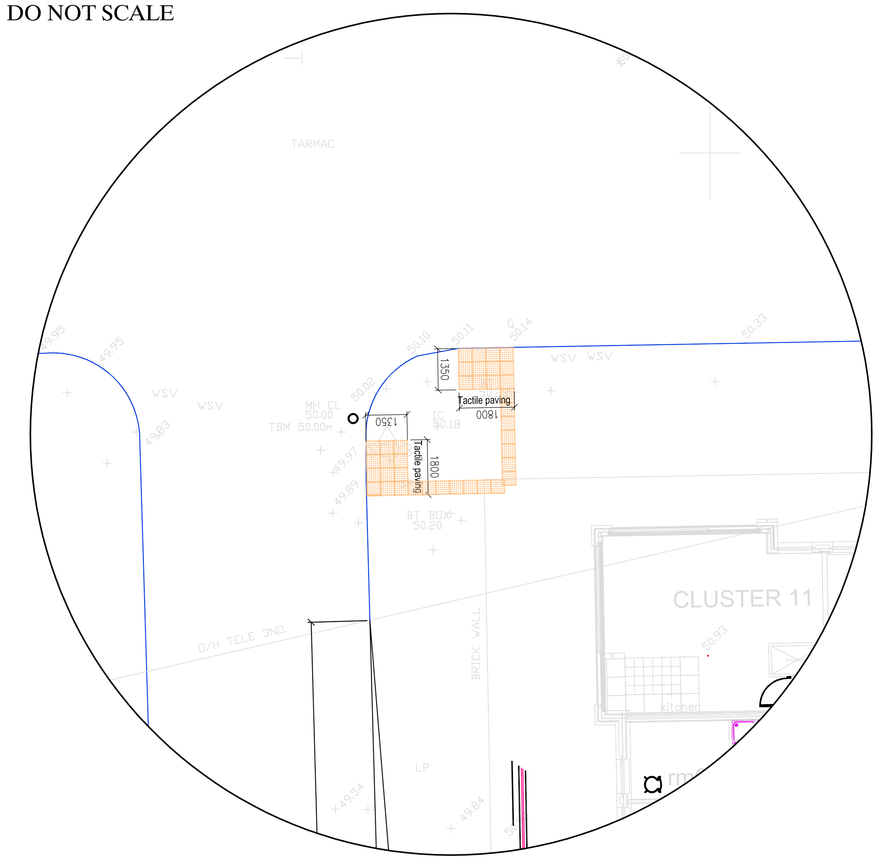
CLUSTER 11
Tactile paving
1800
1350
Tactile paving
1800
1350
TARMAC
BRICK WALL
D/H TELE 3ND
TBM 50.00m
BT MDM
50.09
Kerbed
WSV
WSV
WSV

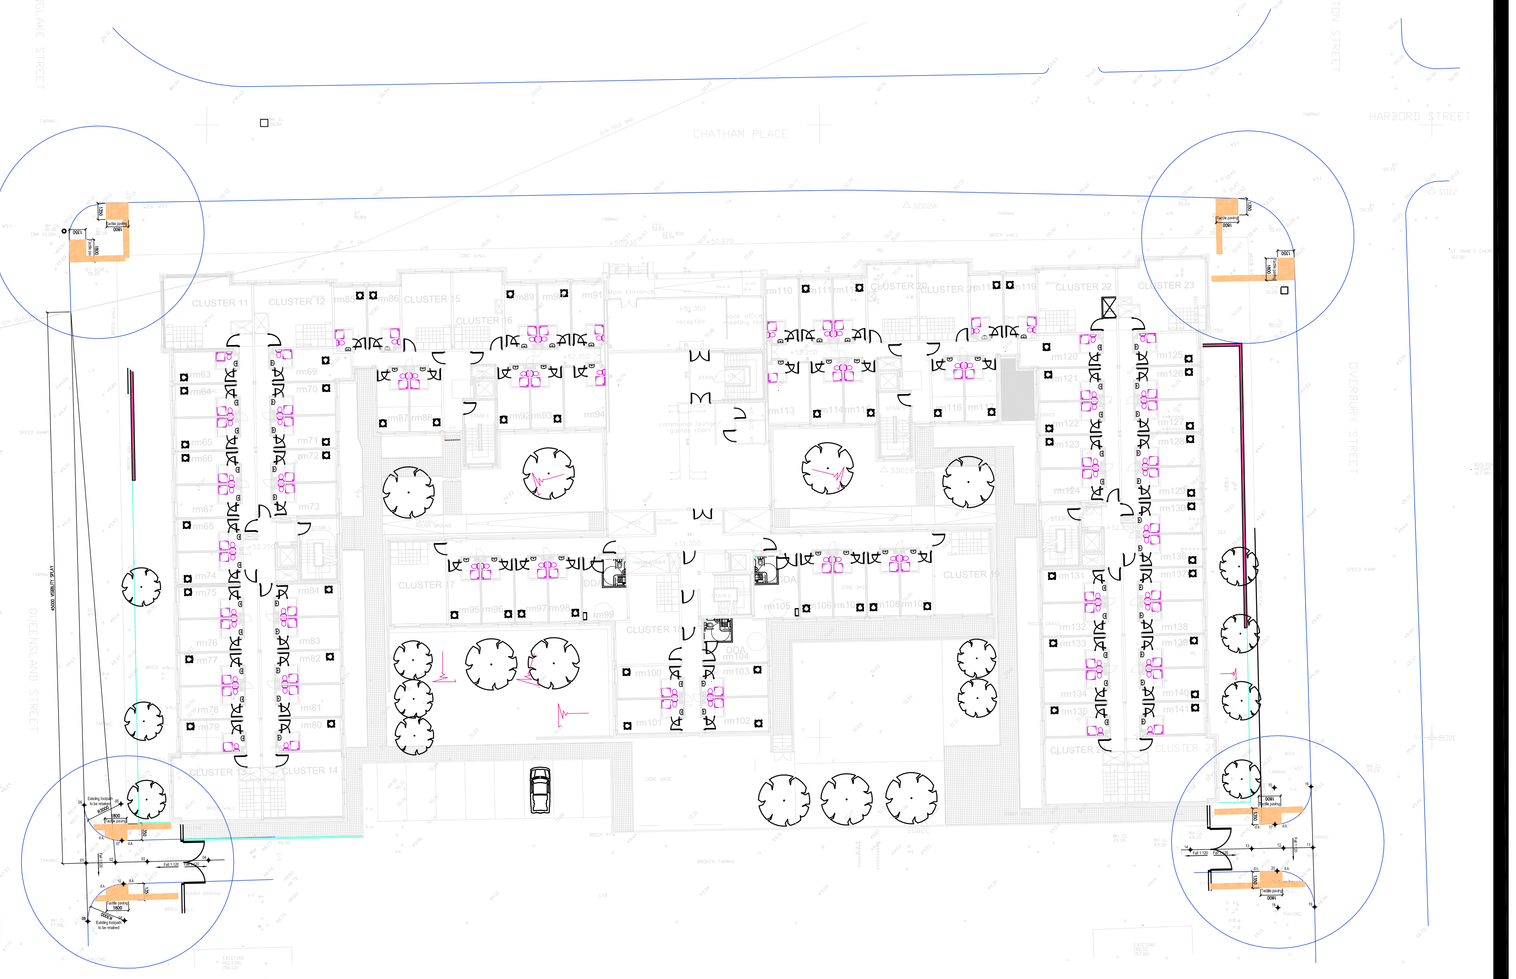
CLUSTER 11
CLUSTER 12
CLUSTER 13
CLUSTER 14
CLUSTER 15
CLUSTER 16
CLUSTER 17
CLUSTER 18
CLUSTER 19
CLUSTER 20
CLUSTER 21
CLUSTER 22
CLUSTER 23
CLUSTER 24
CLUSTER 25
CLUSTER 26
CLUSTER 27
CLUSTER 28
CLUSTER 29
CLUSTER 30
CLUSTER