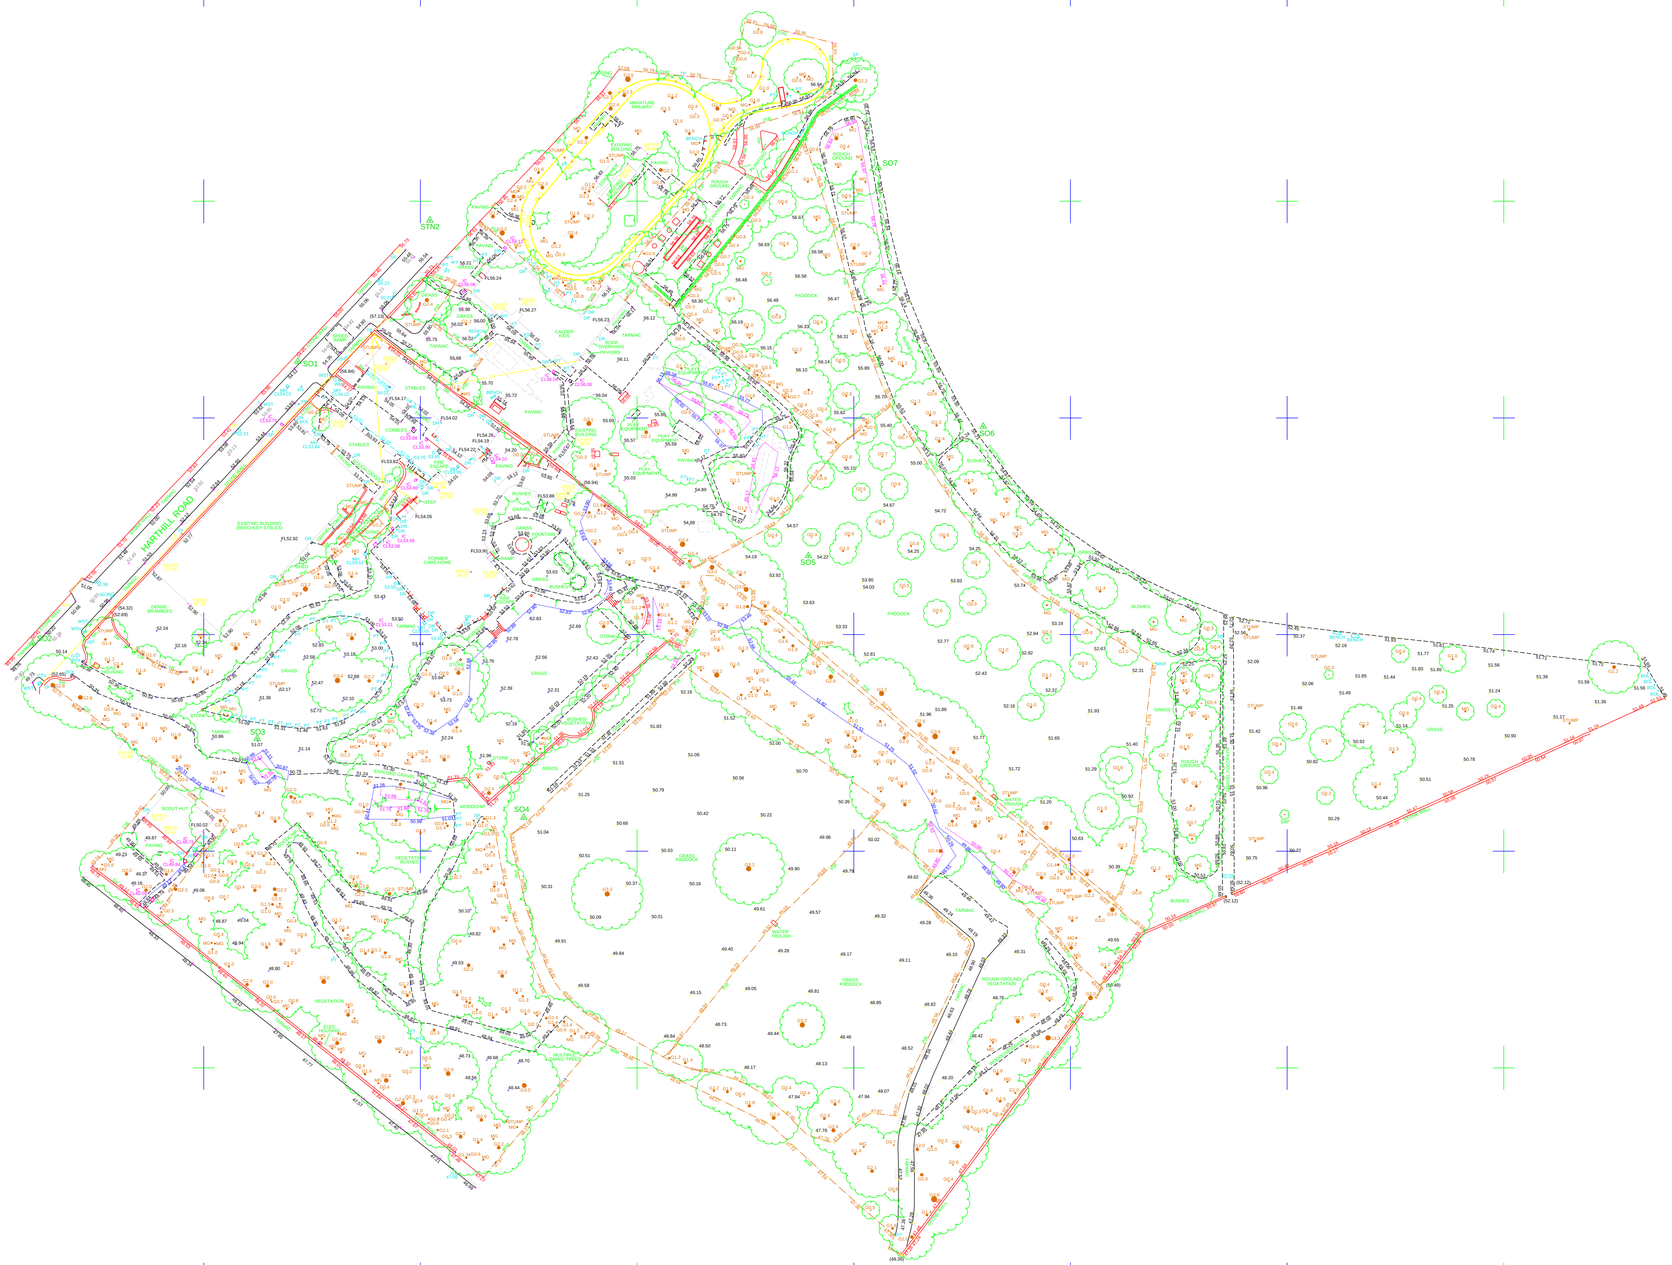
HARTHILL ROAD
STN1
STN2
STN3
STN4
SO1
SO2
SO3
SO4
SO5
SO6
SO7
EXISTING BUILDING (BEECHLEY STABLES)
CALDER AVE
MINIATURE RAILWAY
BENCH MARK
PADDOCK
STABLES
PAVING
TARMAC
GRASS
VEGETATION
WOODCHIP
SCOUT HUT
DENSE BRAMBLES
BUSHES
WATER TROUGH
WATER STANDPIPE
TREE
STUMP
