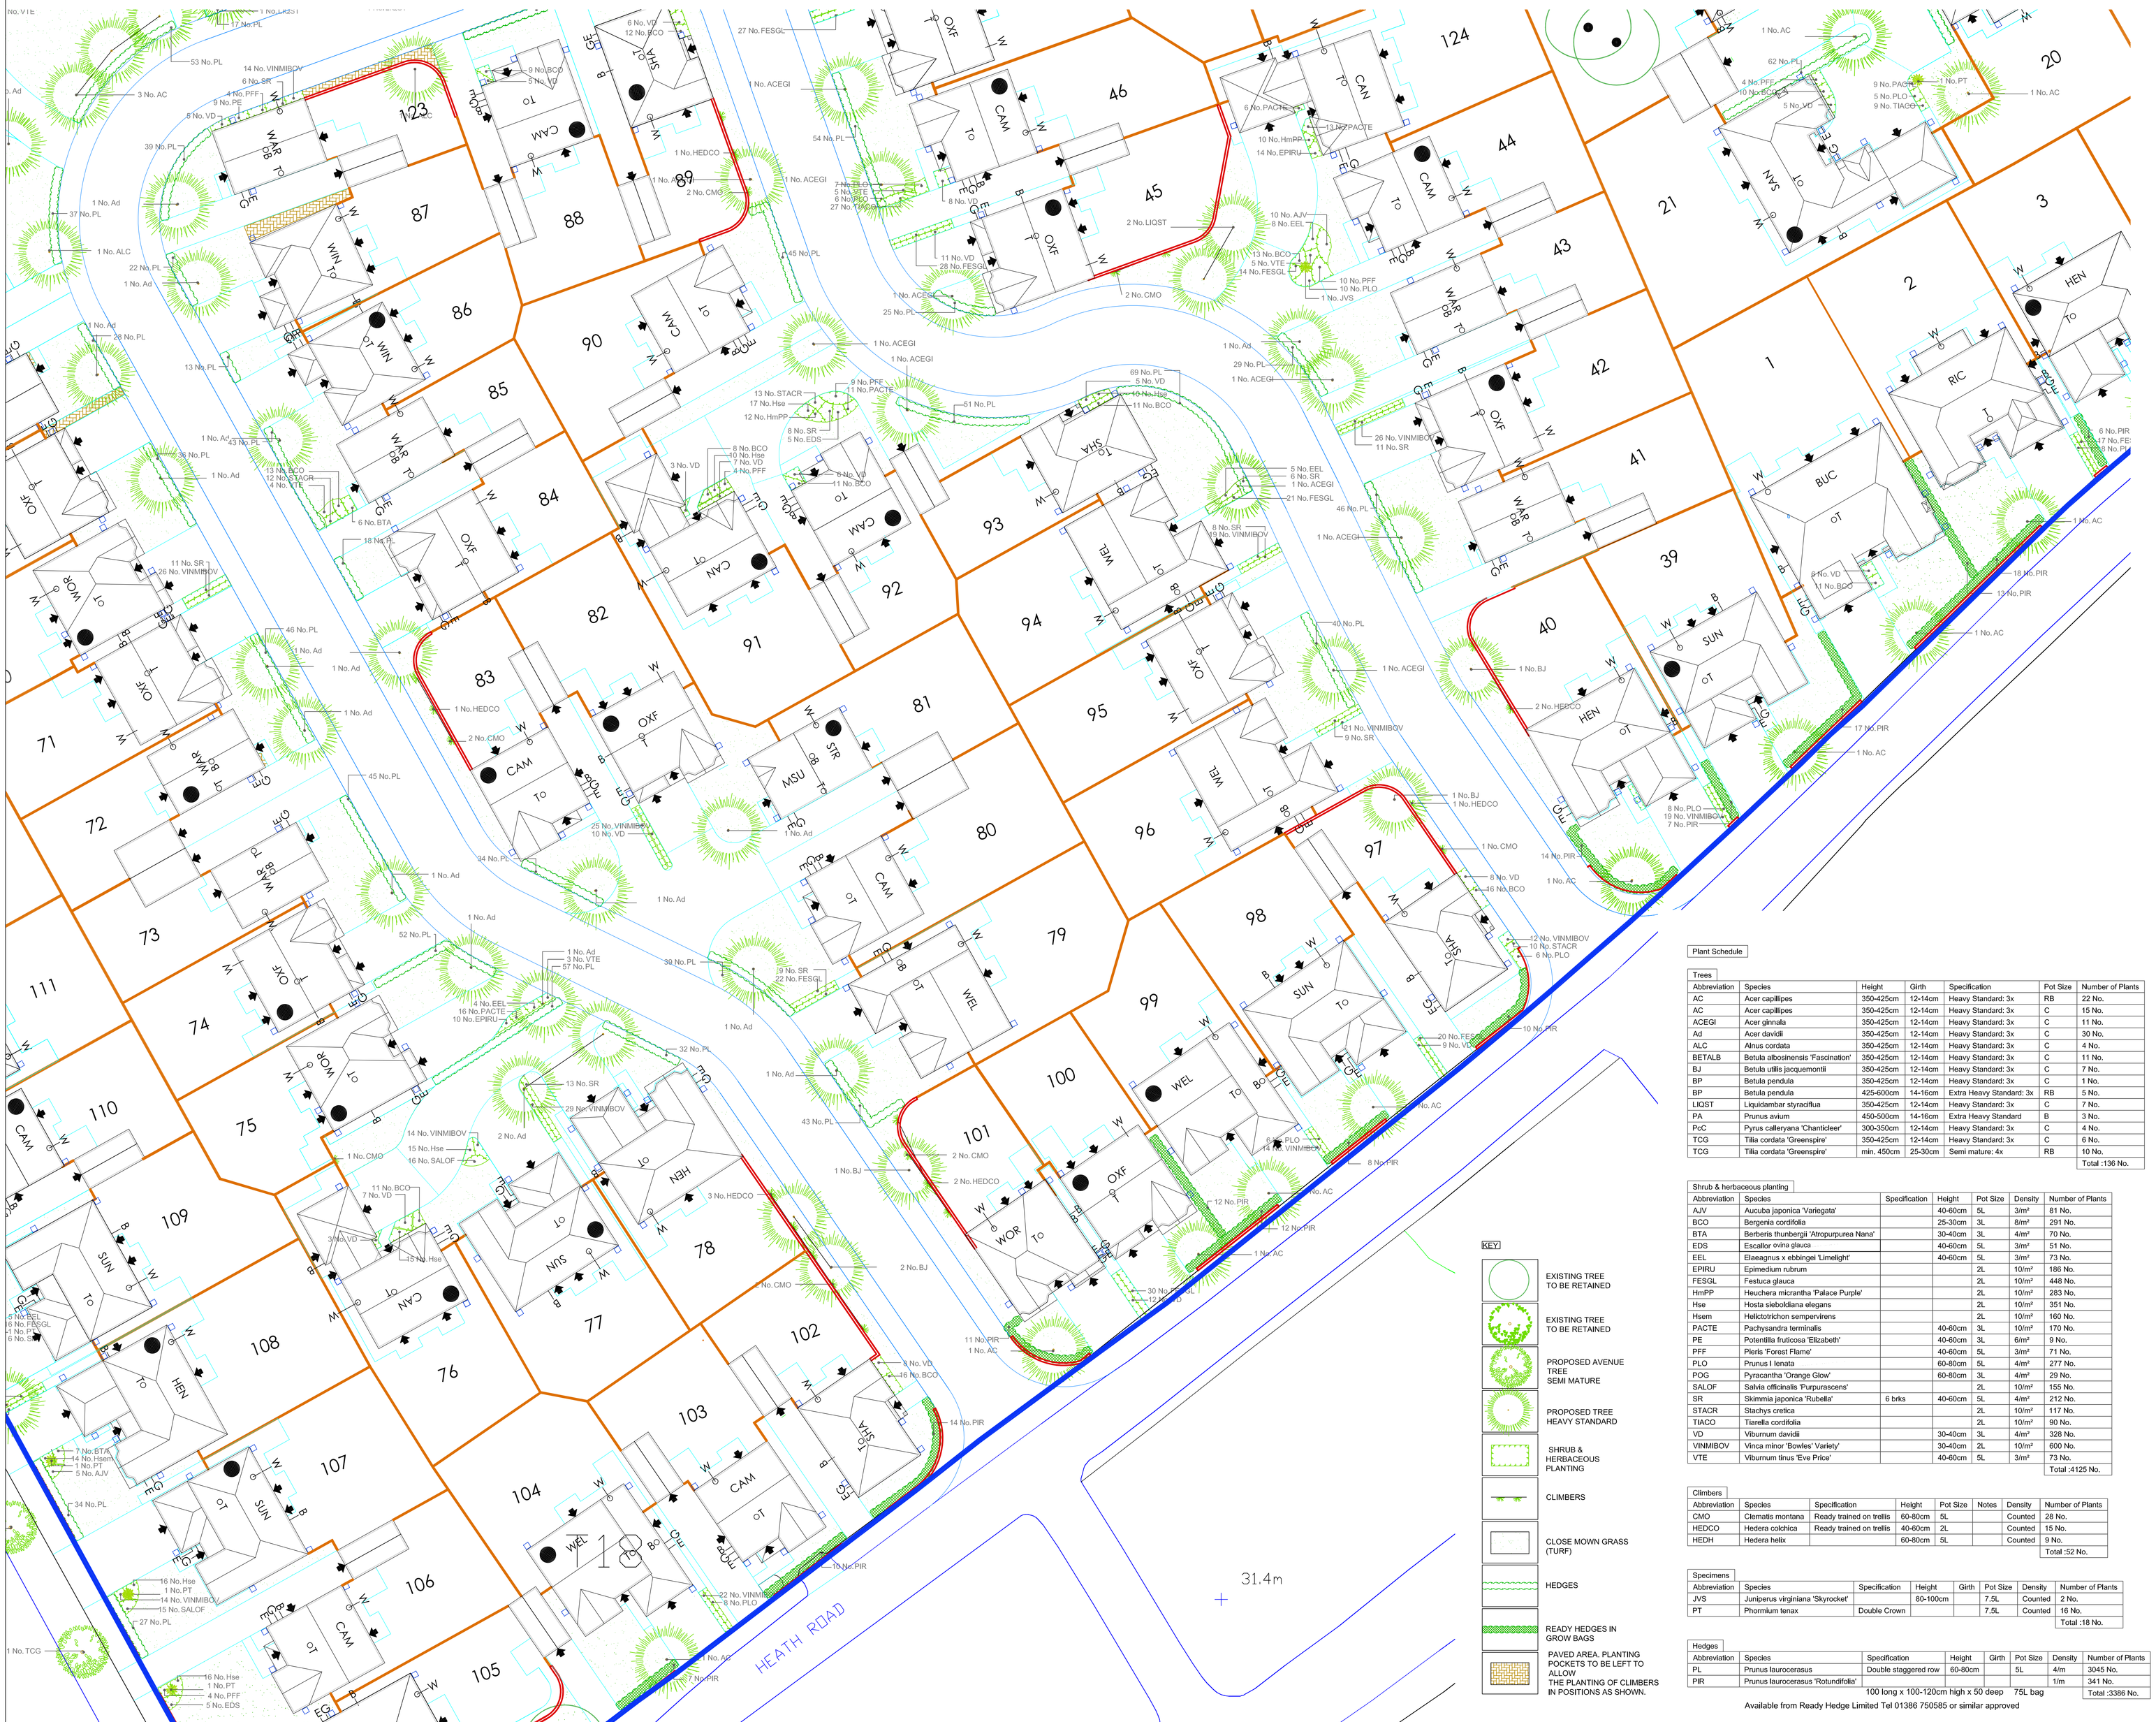
HEATH ROAD
31.4m
1 No.TCG
34 No.PL
7 No.BTA
14 No.Hsem
1 No.PT
5 No.AJV
16 No.Hse
1 No.PT
14 No.VINMIBOV
15 No.SALOF
27 No.PL
16 No.Hse
1 No.PT
4 No.PFF
5 No.EDS
5 No.EEL
6 No.FESGL
1 No.PT
6 No.SR
53 No.PL
3 No.AC
39 No.PL
37 No.PL
1 No.ALC
22 No.PL
26 No.PL
13 No.PL
36 No.PL
43 No.PL
13 No.BCO
12 No.STACR
4 No.VTE
11 No.SR
26 No.VINMIBOV
46 No.PL
45 No.PL
52 No.PL
32 No.PL
43 No.PL
2 No.BJ
40 No.PL
54 No.PL
51 No.PL
69 No.PL
29 No.PL
26 No.VINMIBOV
11 No.SR
40 No.PL
21 No.VINMIBOV
9 No.SR
1 No.BJ
1 No.HEDCO
14 No.PIR
1 No.AC
17 No.PIR
1 No.AC
13 No.PIR
1 No.AC
62 No.PL
9 No.PACT
5 No.PLO
9 No.TIAOO
1 No.PT
1 No.AC
6 No.PIR
17 No.FE:
1 No.PF
1 No.AC
18 No.PIR
13 No.PIR
1 No.AC
17 No.PIR
1 No.AC
8 No.PLO
19 No.VINMIBOV
7 No.PIR
14 No.PIR
1 No.AC
10 No.PIR
No.AC
12 No.PIR
1 No.AC
8 No.PIR
No.AC
12 No.PIR
1 No.AC
10 No.PIR
1 No.AC
1 No.BJ
1 No.HEDCO
1 No.CMO
8 No.VD
16 No.BCO
12 No.VINMIBOV
10 No.STACR
6 No.PLO
20 No.FES
9 No.VD
10 No.PIR
No.AC
6 No.PLO
14 No.VINMIBOV
8 No.PIR
No.AC
12 No.PIR
1 No.AC
30 No.PL
12 No.PIR
1 No.AC
8 No.VD
16 No.BCO
14 No.PIR
22 No.VINM
8 No.PLO
No.AC
1 No.PIR
1 No.AC
1 No.AC
62 No.PL
4 No.PFF
10 No.BCO
5 No.VD
9 No.PACT
5 No.PLO
9 No.TIAOO
1 No.PT
1 No.AC