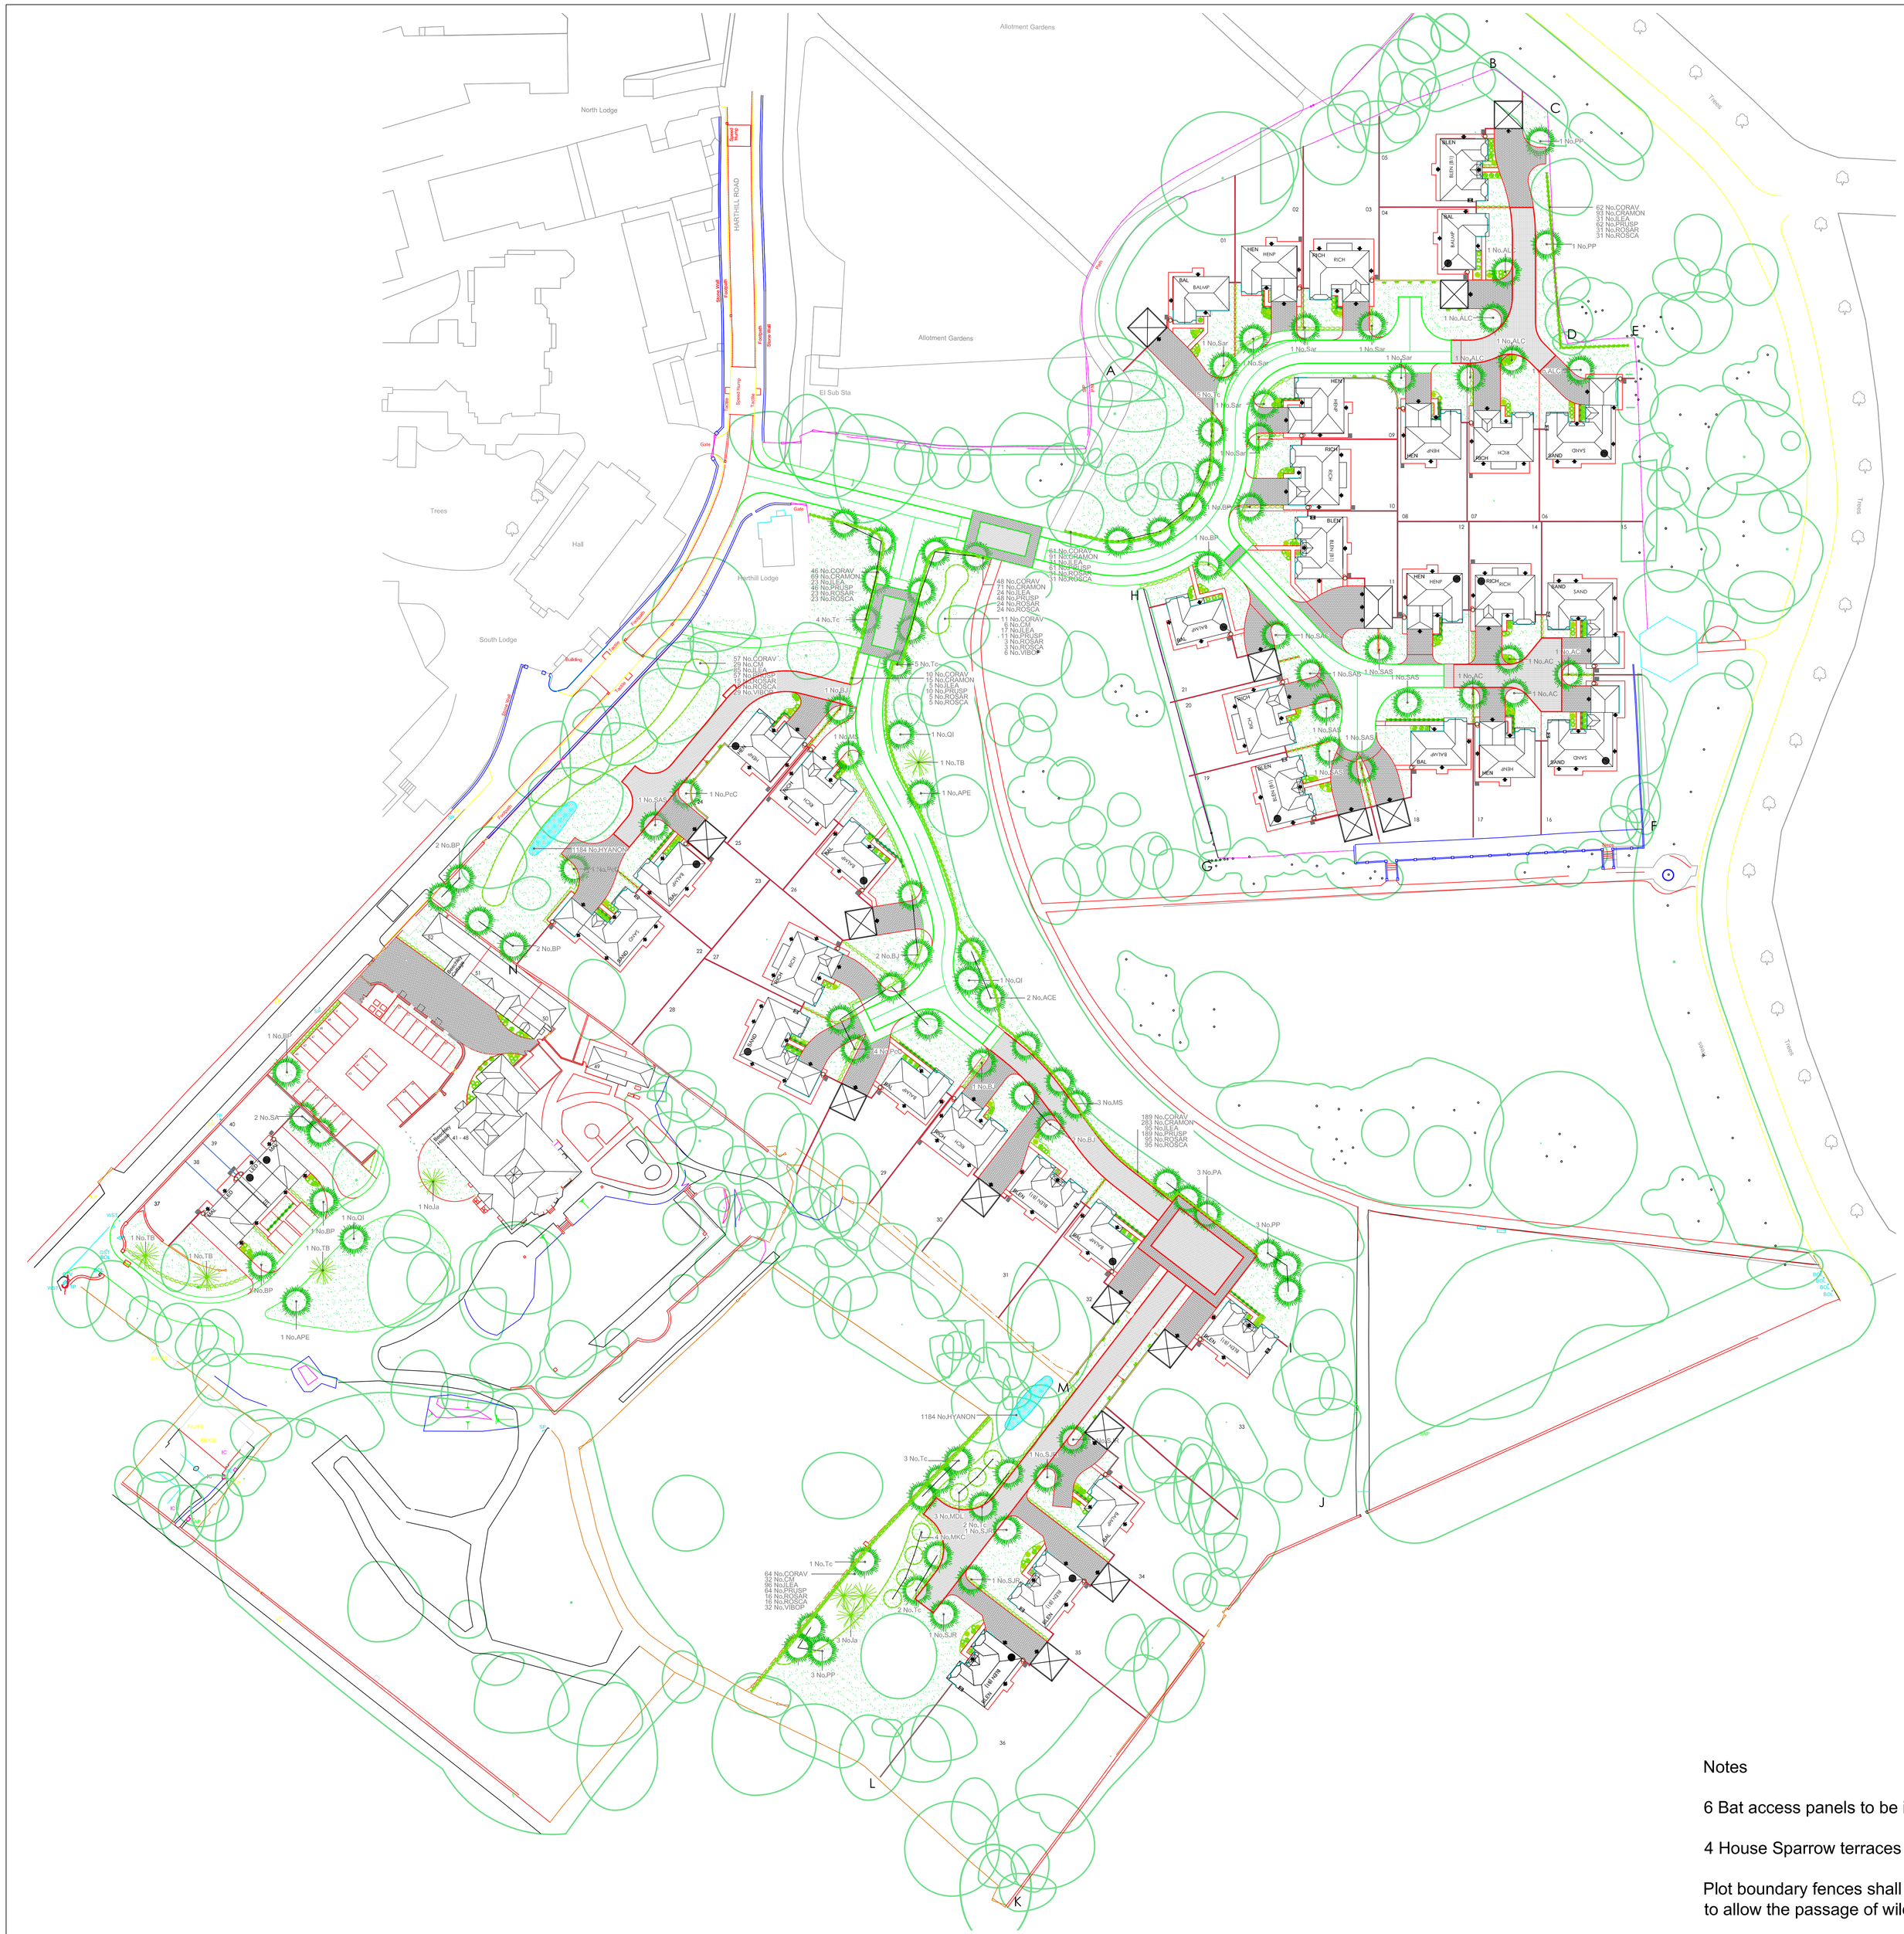
Allotment Gardens
North Lodge
HARTHILL ROAD
Stone Wall
Fence
Trees
Hall
Harthill Lodge
South Lodge
Building
Fence
Gate
Hedge
Path
Kerb
Allotment Gardens
Eil Sub Sta
Gate
Gate
Trees
Trees
Wall
Trees
Trees
Wall
Trees
Trees
Trees