**PLANNING DRAWING**
THIS DRAWING IS FOR PLANNING PURPOSES ONLY AND NOT TO BE USED FOR CONSTRUCTION

**DO NOT SCALE FROM THIS DRAWING**

**Note:**
DEMOLITION & ALTERATION PLANS ARE NOT EXHAUSTIVE AND SHOULD BE READ IN CONJUNCTION WITH ALL EXISTING AND PROPOSED DRAWINGS (NUMBERS 1165 / 701-721)

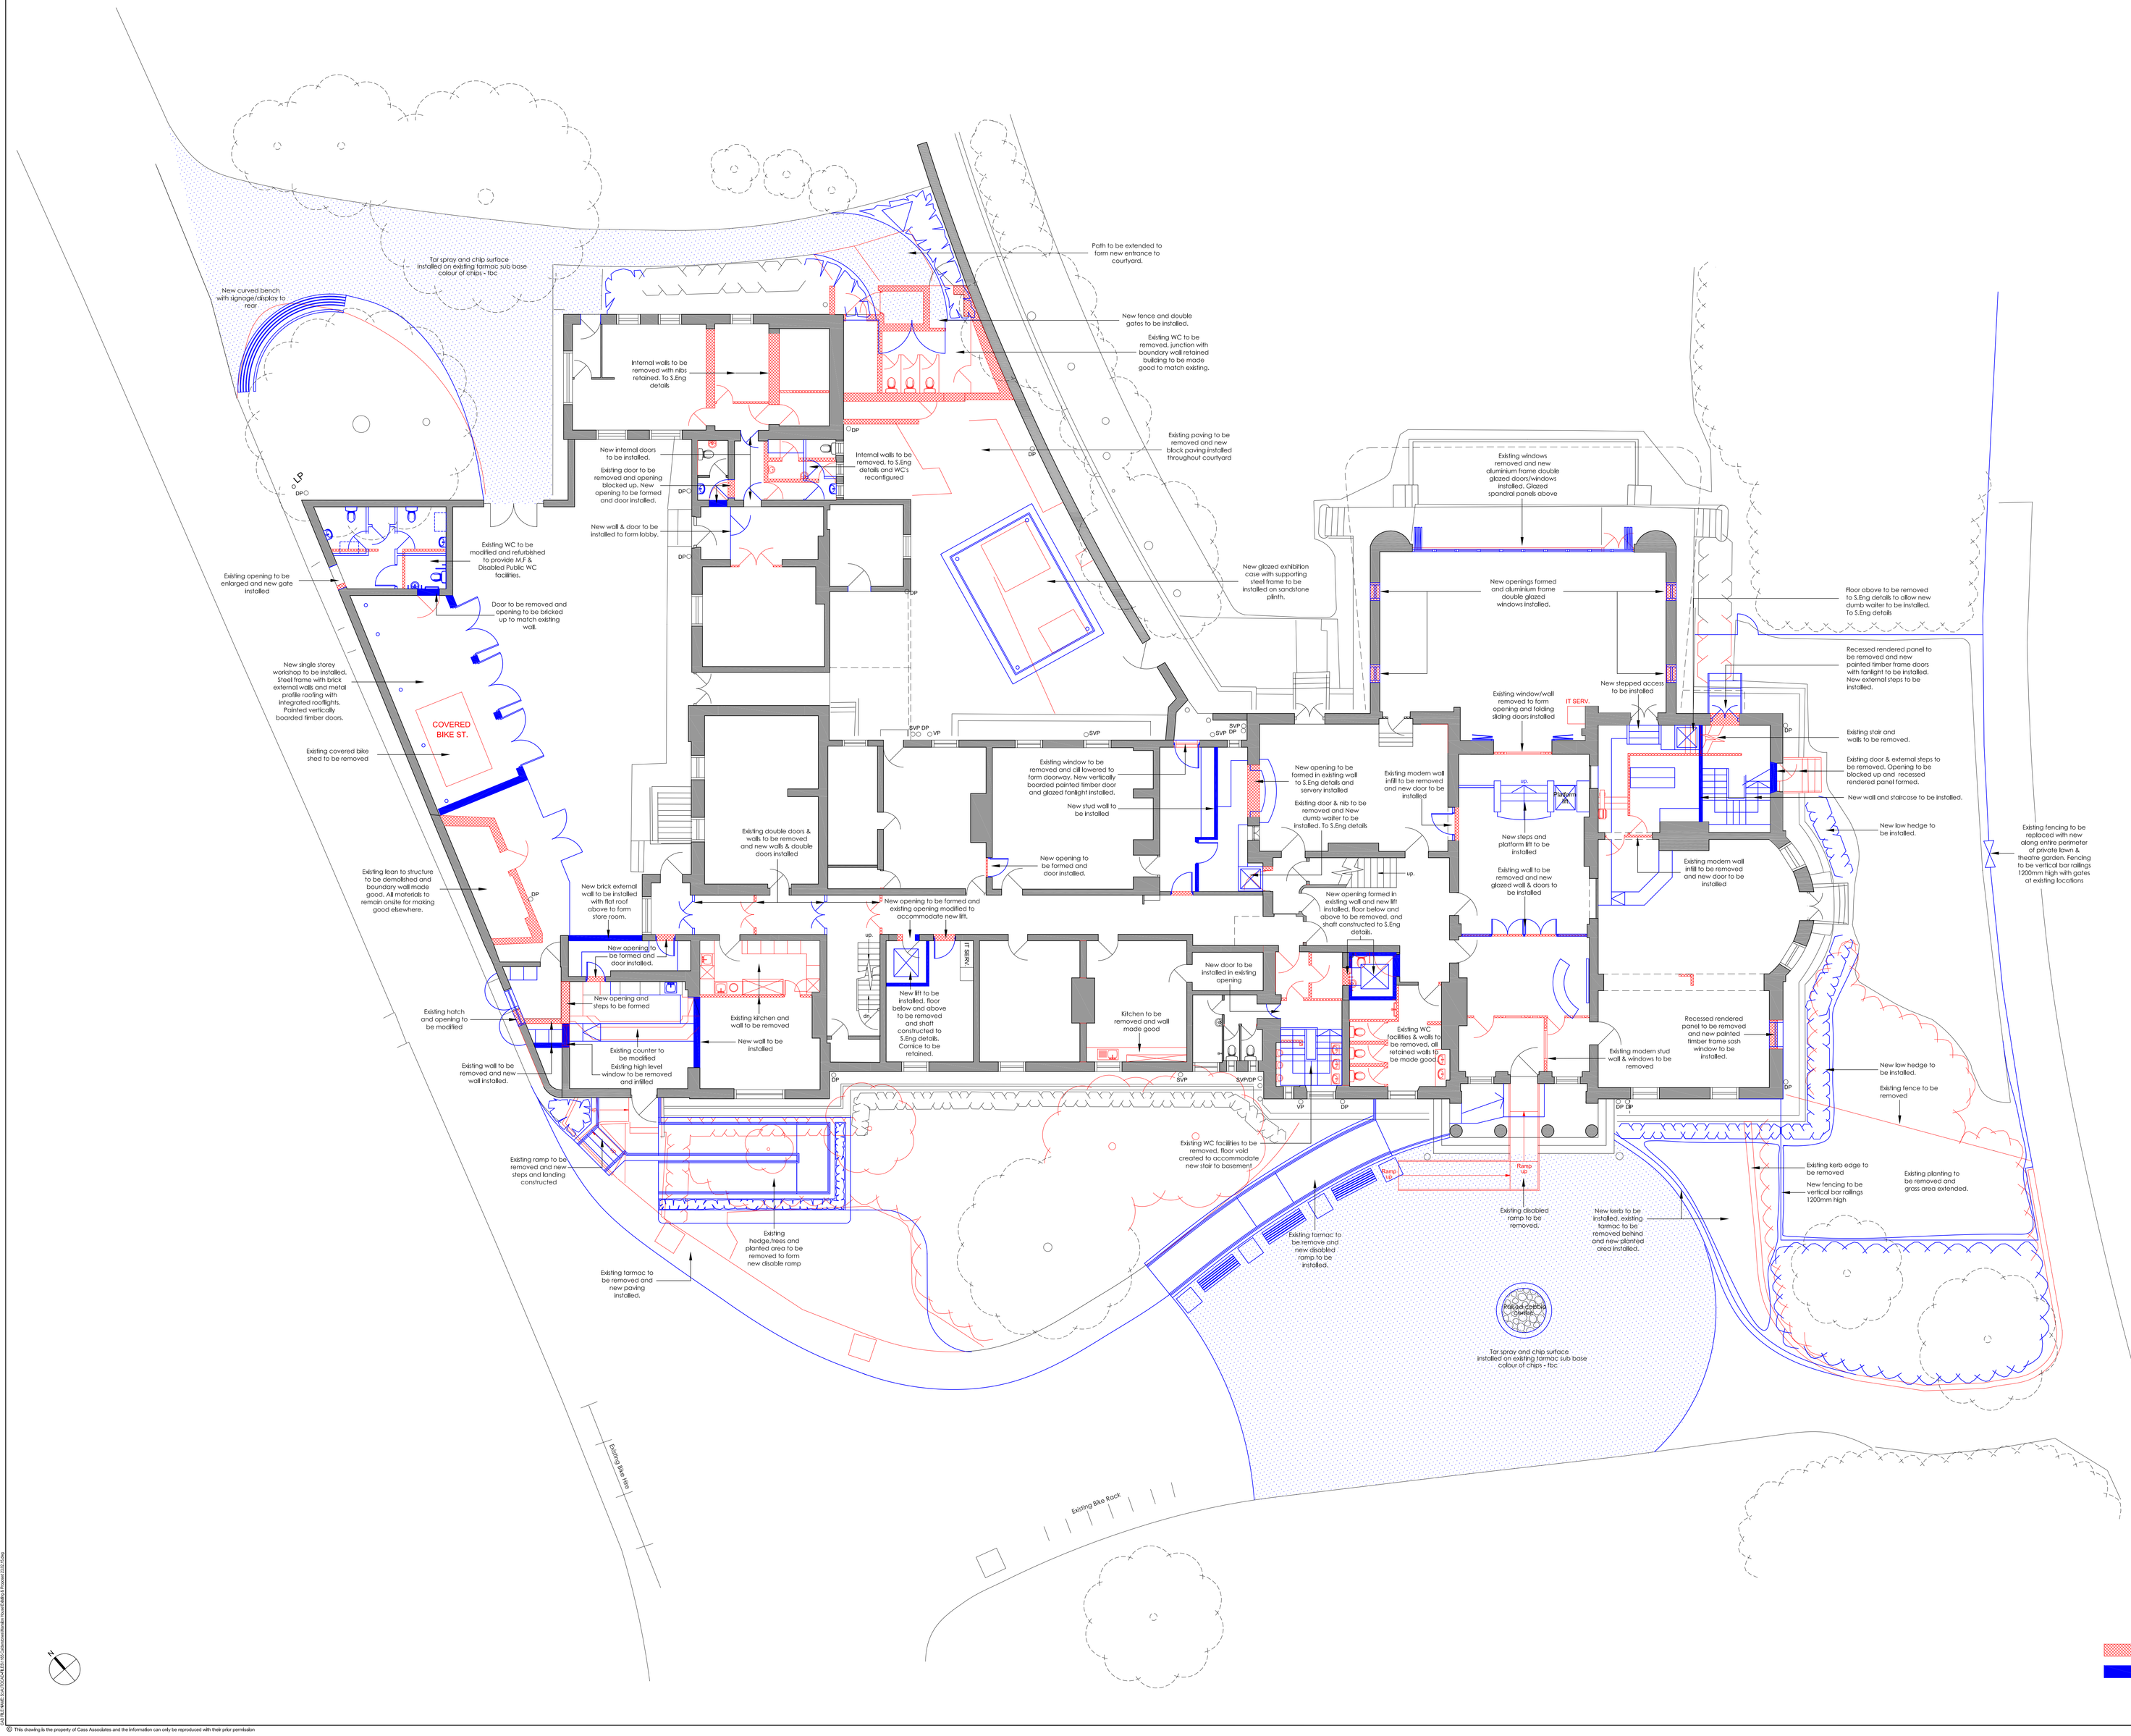


| Rev. | Description | Date | By | Chk'd |
|---|---|---|---|---|
| - | - | - | - | - |

REVISIONS

purpose
**PLANNING**


Cass associates
architecture
masterplanning
planning
landscape
ecology
Studio 104 The Tea Factory 82 Wood Street Liverpool L1 4DQ
T +44 (0)151 707 0110 F +44 (0)151 707 0002
E art@cassassociates.co.uk W cassassociates.co.uk


client
The Reader Organisation

project
Calderstones Mansion House

drawing title
DEMOLITION & ALTERATIONS
GROUND FLOOR & EXTERNALS

scale @ A0 1:100
date 1/12/14
drn AW chk'd RR

1165-718

Original paper size (A0) 841x1189mm

© This drawing is the property of Cass Associates and the information can only be reproduced with their prior permission