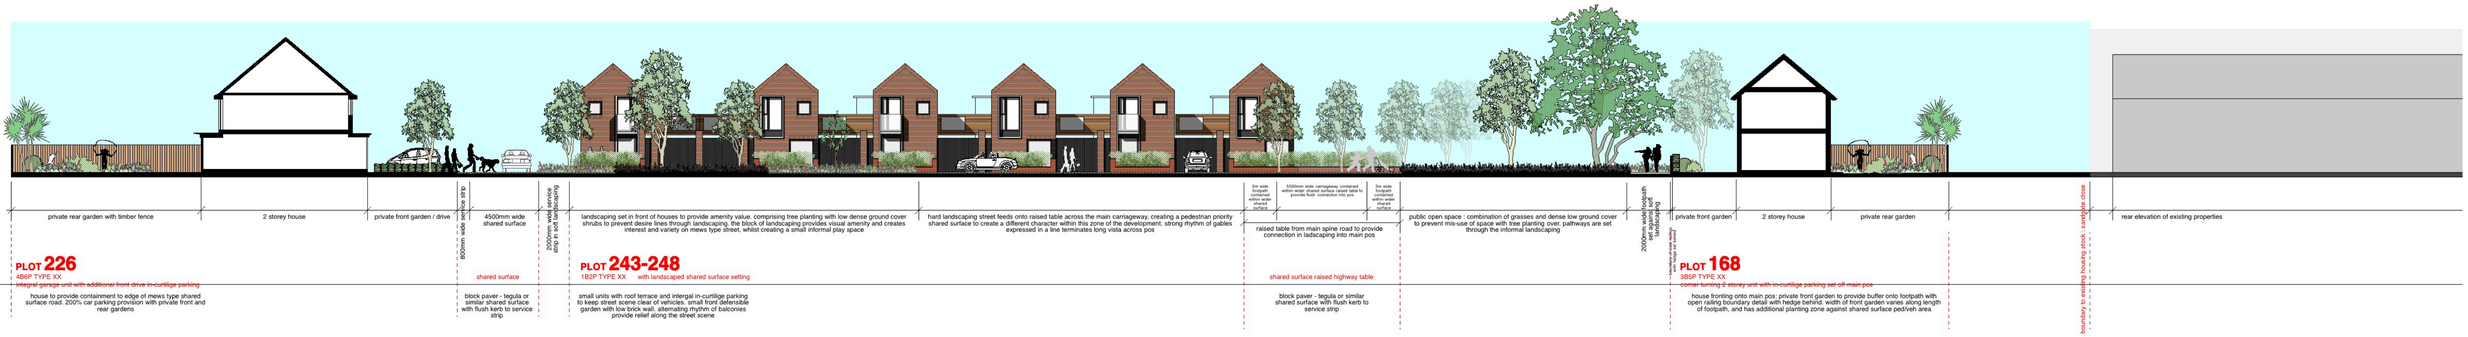

BARRATT DEVELOPMENTS PLC

Speke Hall Avenue | 956-007 | Character Area Study: Park Square Elevations 1:200

DK-Architects