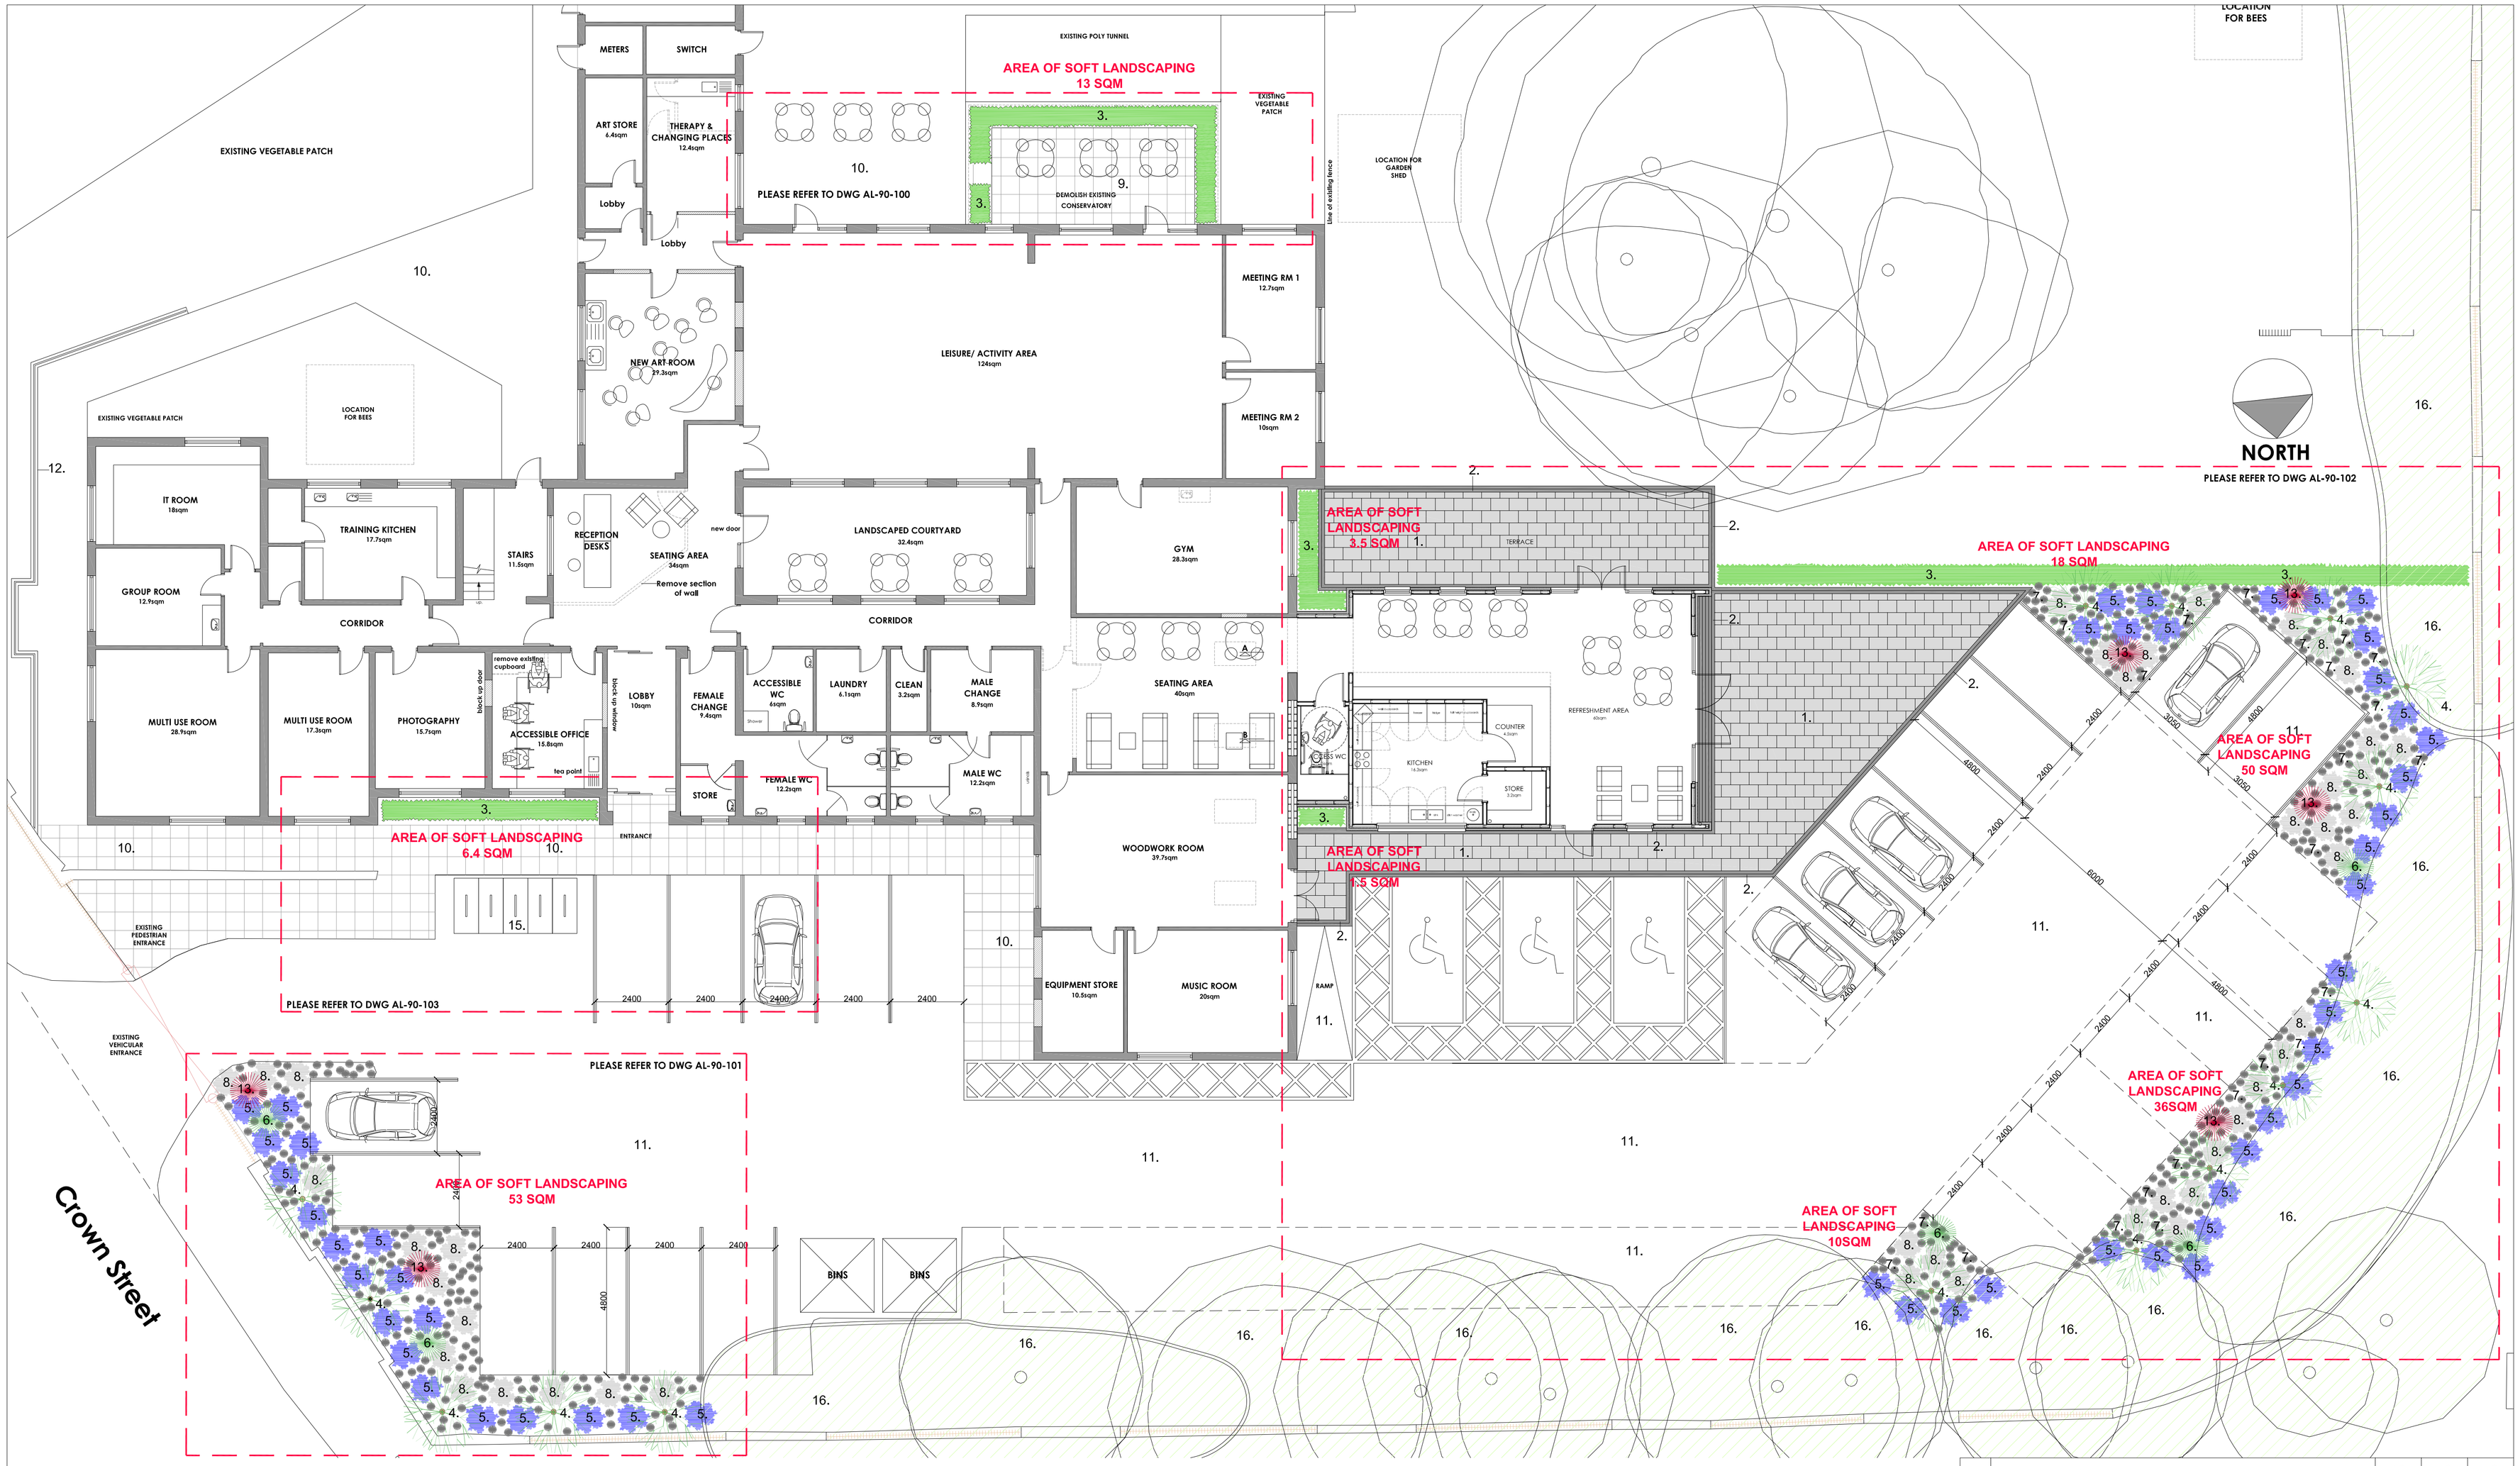

KEY

1. Tobermore Fusion Silver 600x400mm (light grey)
2. 2 rows of Tobermore Fusion Graphite 100x100mm (dark grey)
3. Buxus Sempervirens (common box hedging)
4. Betula Utilis Var. Jacquemontii (West Himalayan Birch)
5. Lavandula Angustifolia 'Hidcote' (Lavender)
6. Cordyline Australis (Cabbage Tree)
7. Ophiopogon Planiscapus 'Nigrescens' (Black Mondo)
8. Stachys Byzantina 'Silver Carpet' (Lamb's Ears)
9. New 600x600mm Concrete Flags
10. Existing Concrete Flags To Be Cleaned & Made Good Where Required
11. New Tarmac Area
12. New Safety Fence To Top Of Existing Retaining Wall
13. Cordyline Red Star (Cabbage Tree)
14. Rolled Gravel
15. Sheffield Hoop Type Bicycle Stands Set in Concrete
16. Existing soft landscaping to be retained

Version	Description	Drawn by and date	Checked by and date	Approved by and date
C1	CONSTRUCTION ISSUE	AJS 18/05/15	AJS 18/05/15	AJS 18/05/15
T3	DRAWING REVISED FOLLOWING REVISIONS TO CAR PARKING AREA	AJS 13/05/15	AJS 13/05/15	AJS 13/05/15
T2	DRAWING REVISED FOLLOWING WILLMOTT DIXON COMMENTS	ED 05/05/15	AS 05/05/15	AS 05/05/15
T1	TENDER ISSUE	ED 02/04/15	AS 25/03/15	AS 25/03/15

mouchel
building great relationships

Client: LIVERPOOL CITY COUNCIL
Project: CROWN STREET REFURBISHMENT
Purpose: CONSTRUCTION
Drawing Title: PROPOSED LANDSCAPE LAYOUT
Draft / Issue
Scale (at A1 size): 1:100@A1
Issuing Office: Exchange Station
Telephone: 0151 600 5500
Drawing Number: AL-90-005
Version: C1

© Mouchel copyright