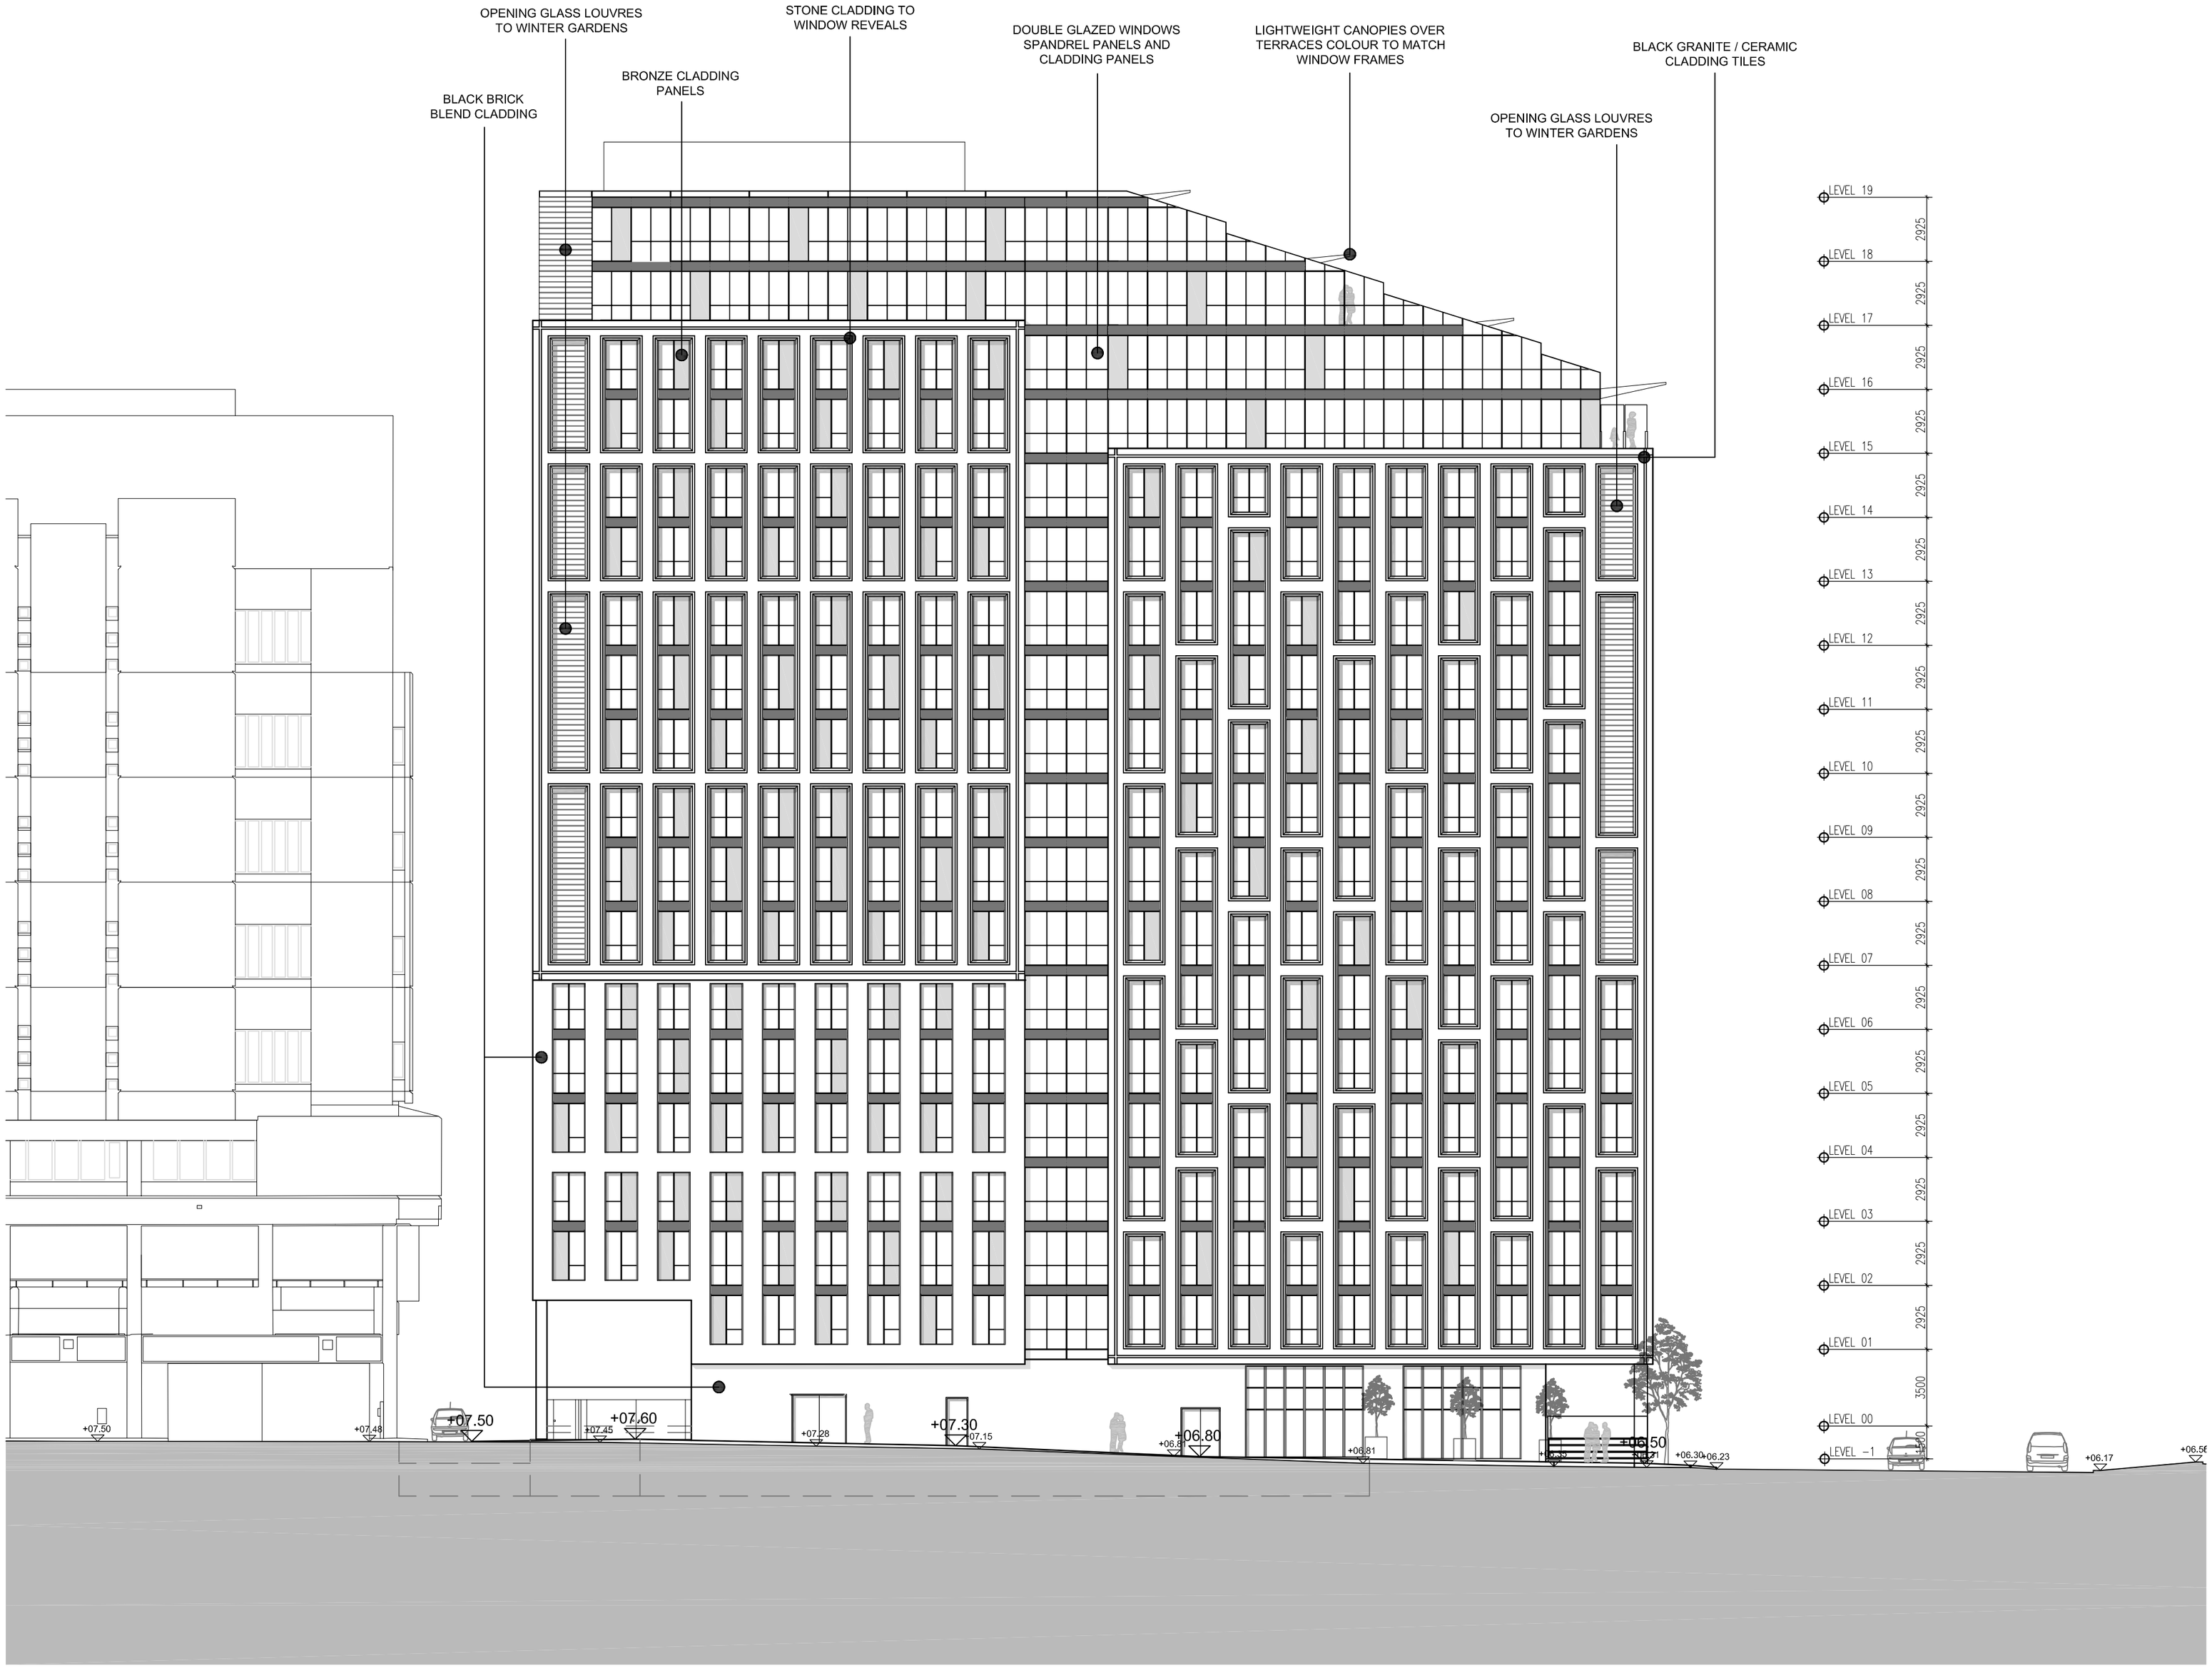

LeachRhodesWalker Architects

21 Strand Street Liverpool

Proposed Building Elevation C-C

Drn By: CL Auth By: CJG Date: 05.07.16

Drg No: 7494/L(00)145 1:200@A2 Rev: A

info@lrw.co.uk | www.lrw.co.uk
Riverside Manchester M3 5AA

Manchester +44 (0)161 833 0211
London +44 (0)207 2012160
Bucharest +40 (21) 650 4024