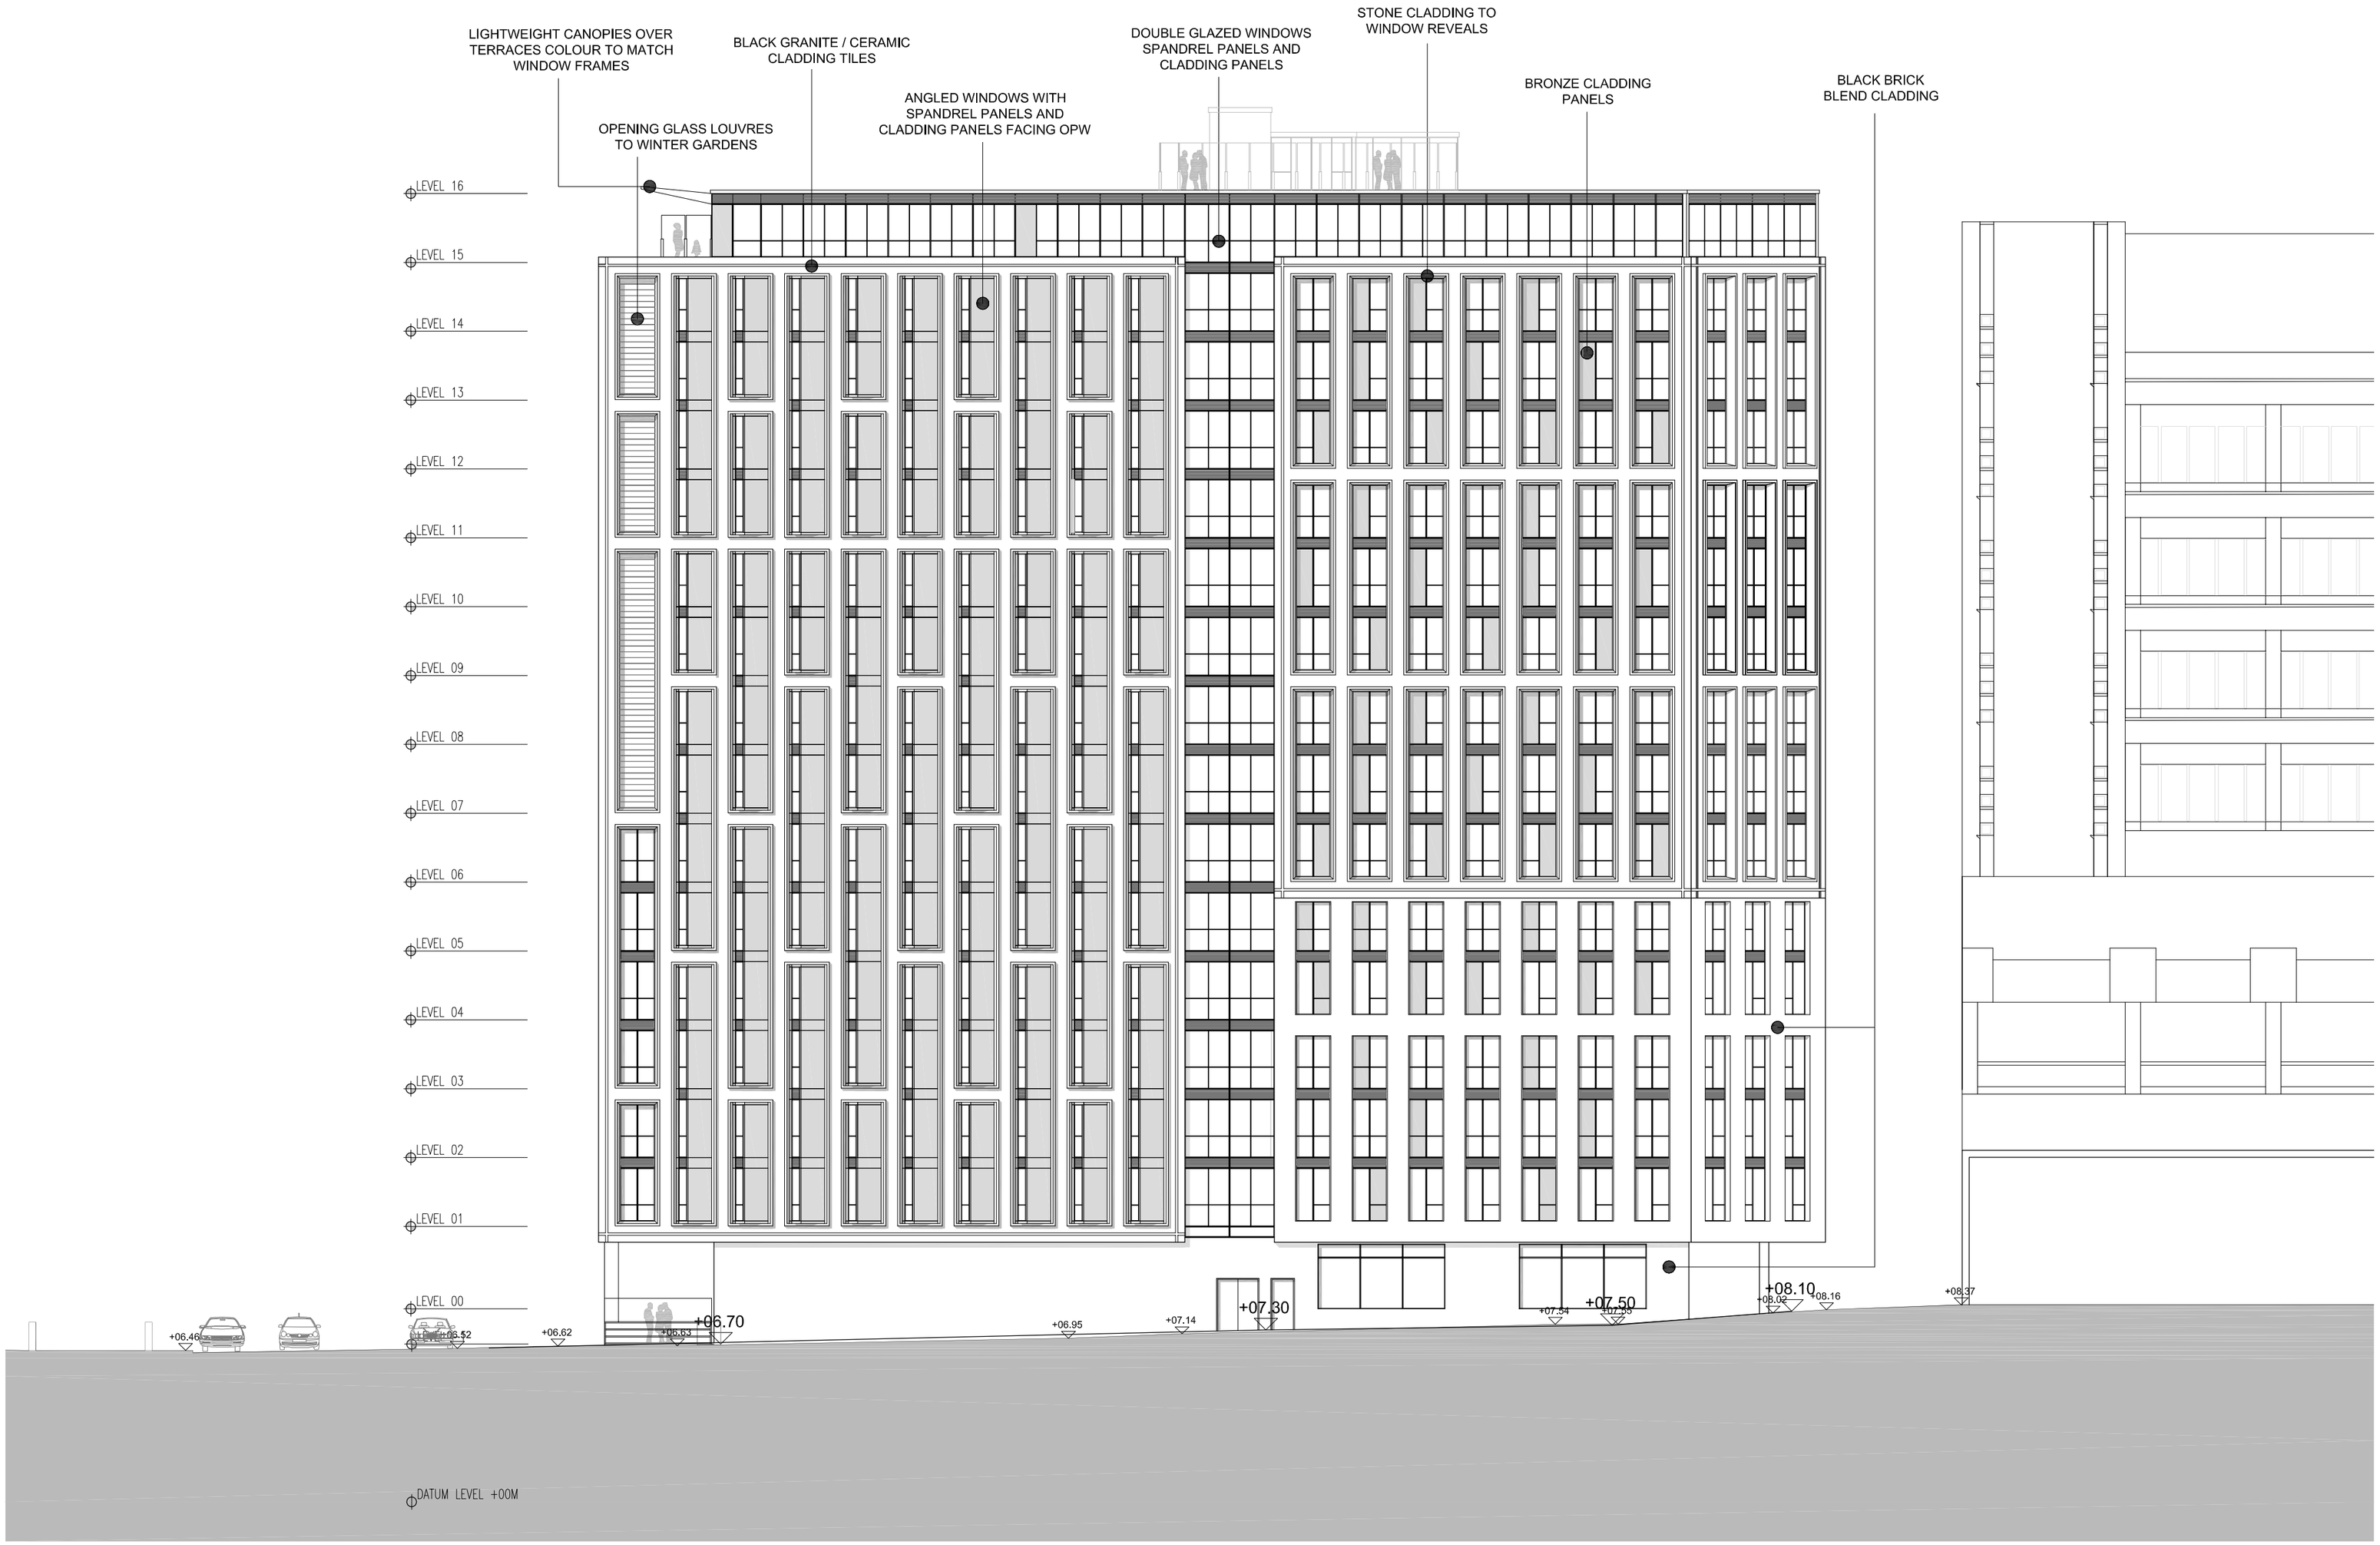


LeachRhodesWalker
Architects

# 21 Strand Street
# Liverpool

## Proposed Building Elevation D-D

Drn By: JDC Auth By: CJG Date: 11.11.16

Drg No: 7494/L(00)146 1:200@A2 Rev: C

info@lrw.co.uk | www.lrw.co.uk
Riverside Manchester M3 5AA

**Manchester** +44 (0)161 833 0211
**London** +44 (0)207 2012160
**Bucharest** +40 (21) 650 4024