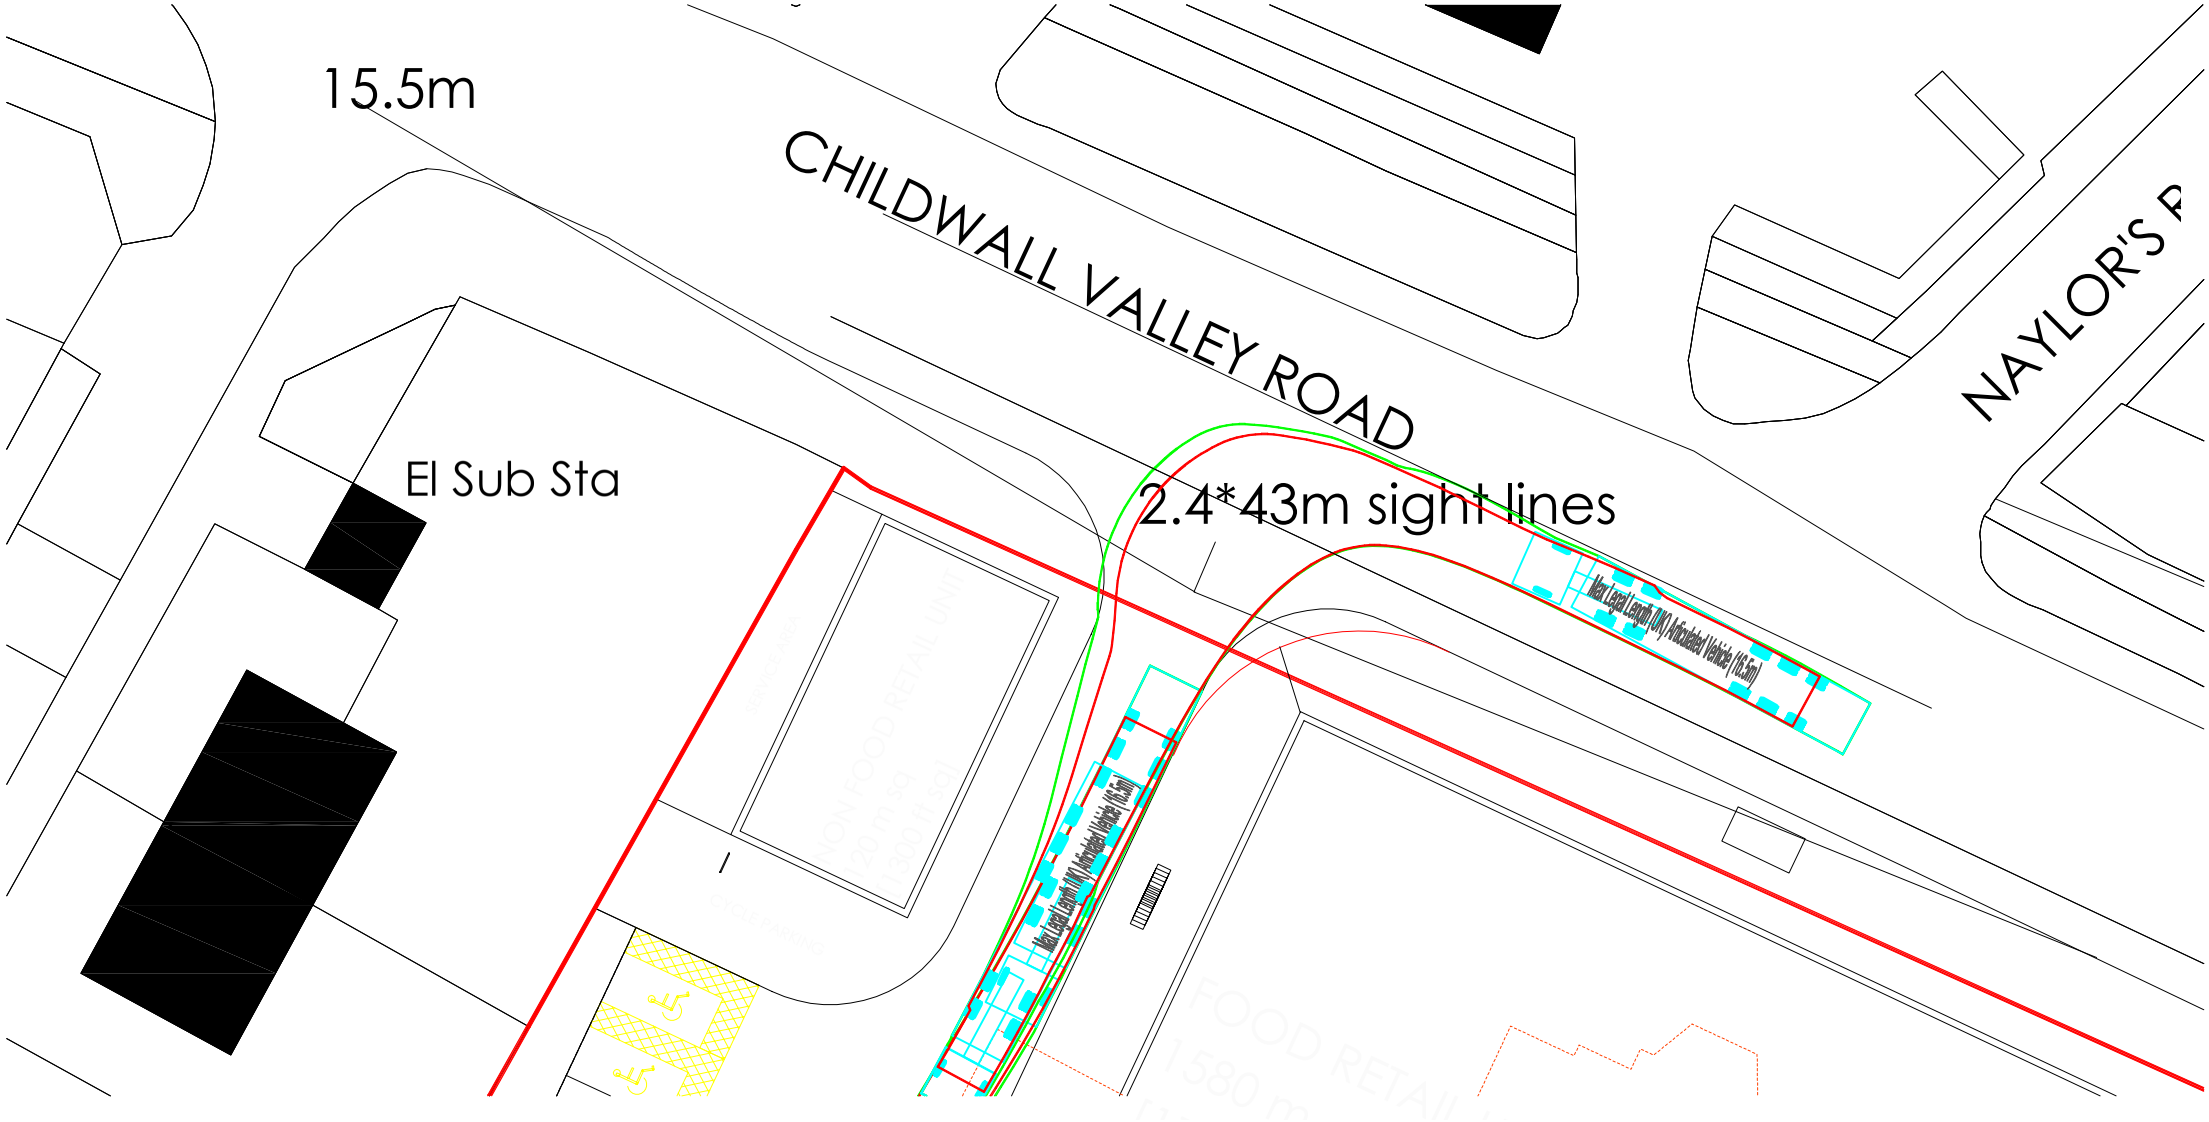
15.5m
CHILDWALL VALLEY ROAD
NAYLOR'S R
El Sub Sta
2.4*43m sight lines
Max Legal Length (UK) Articulated Vehicle (16.5m)
Max Legal Length (UK) Articulated Vehicle (16.5m)
FOOD RETAIL